




North Elevation
Scale: 1/4" = 1'-0"

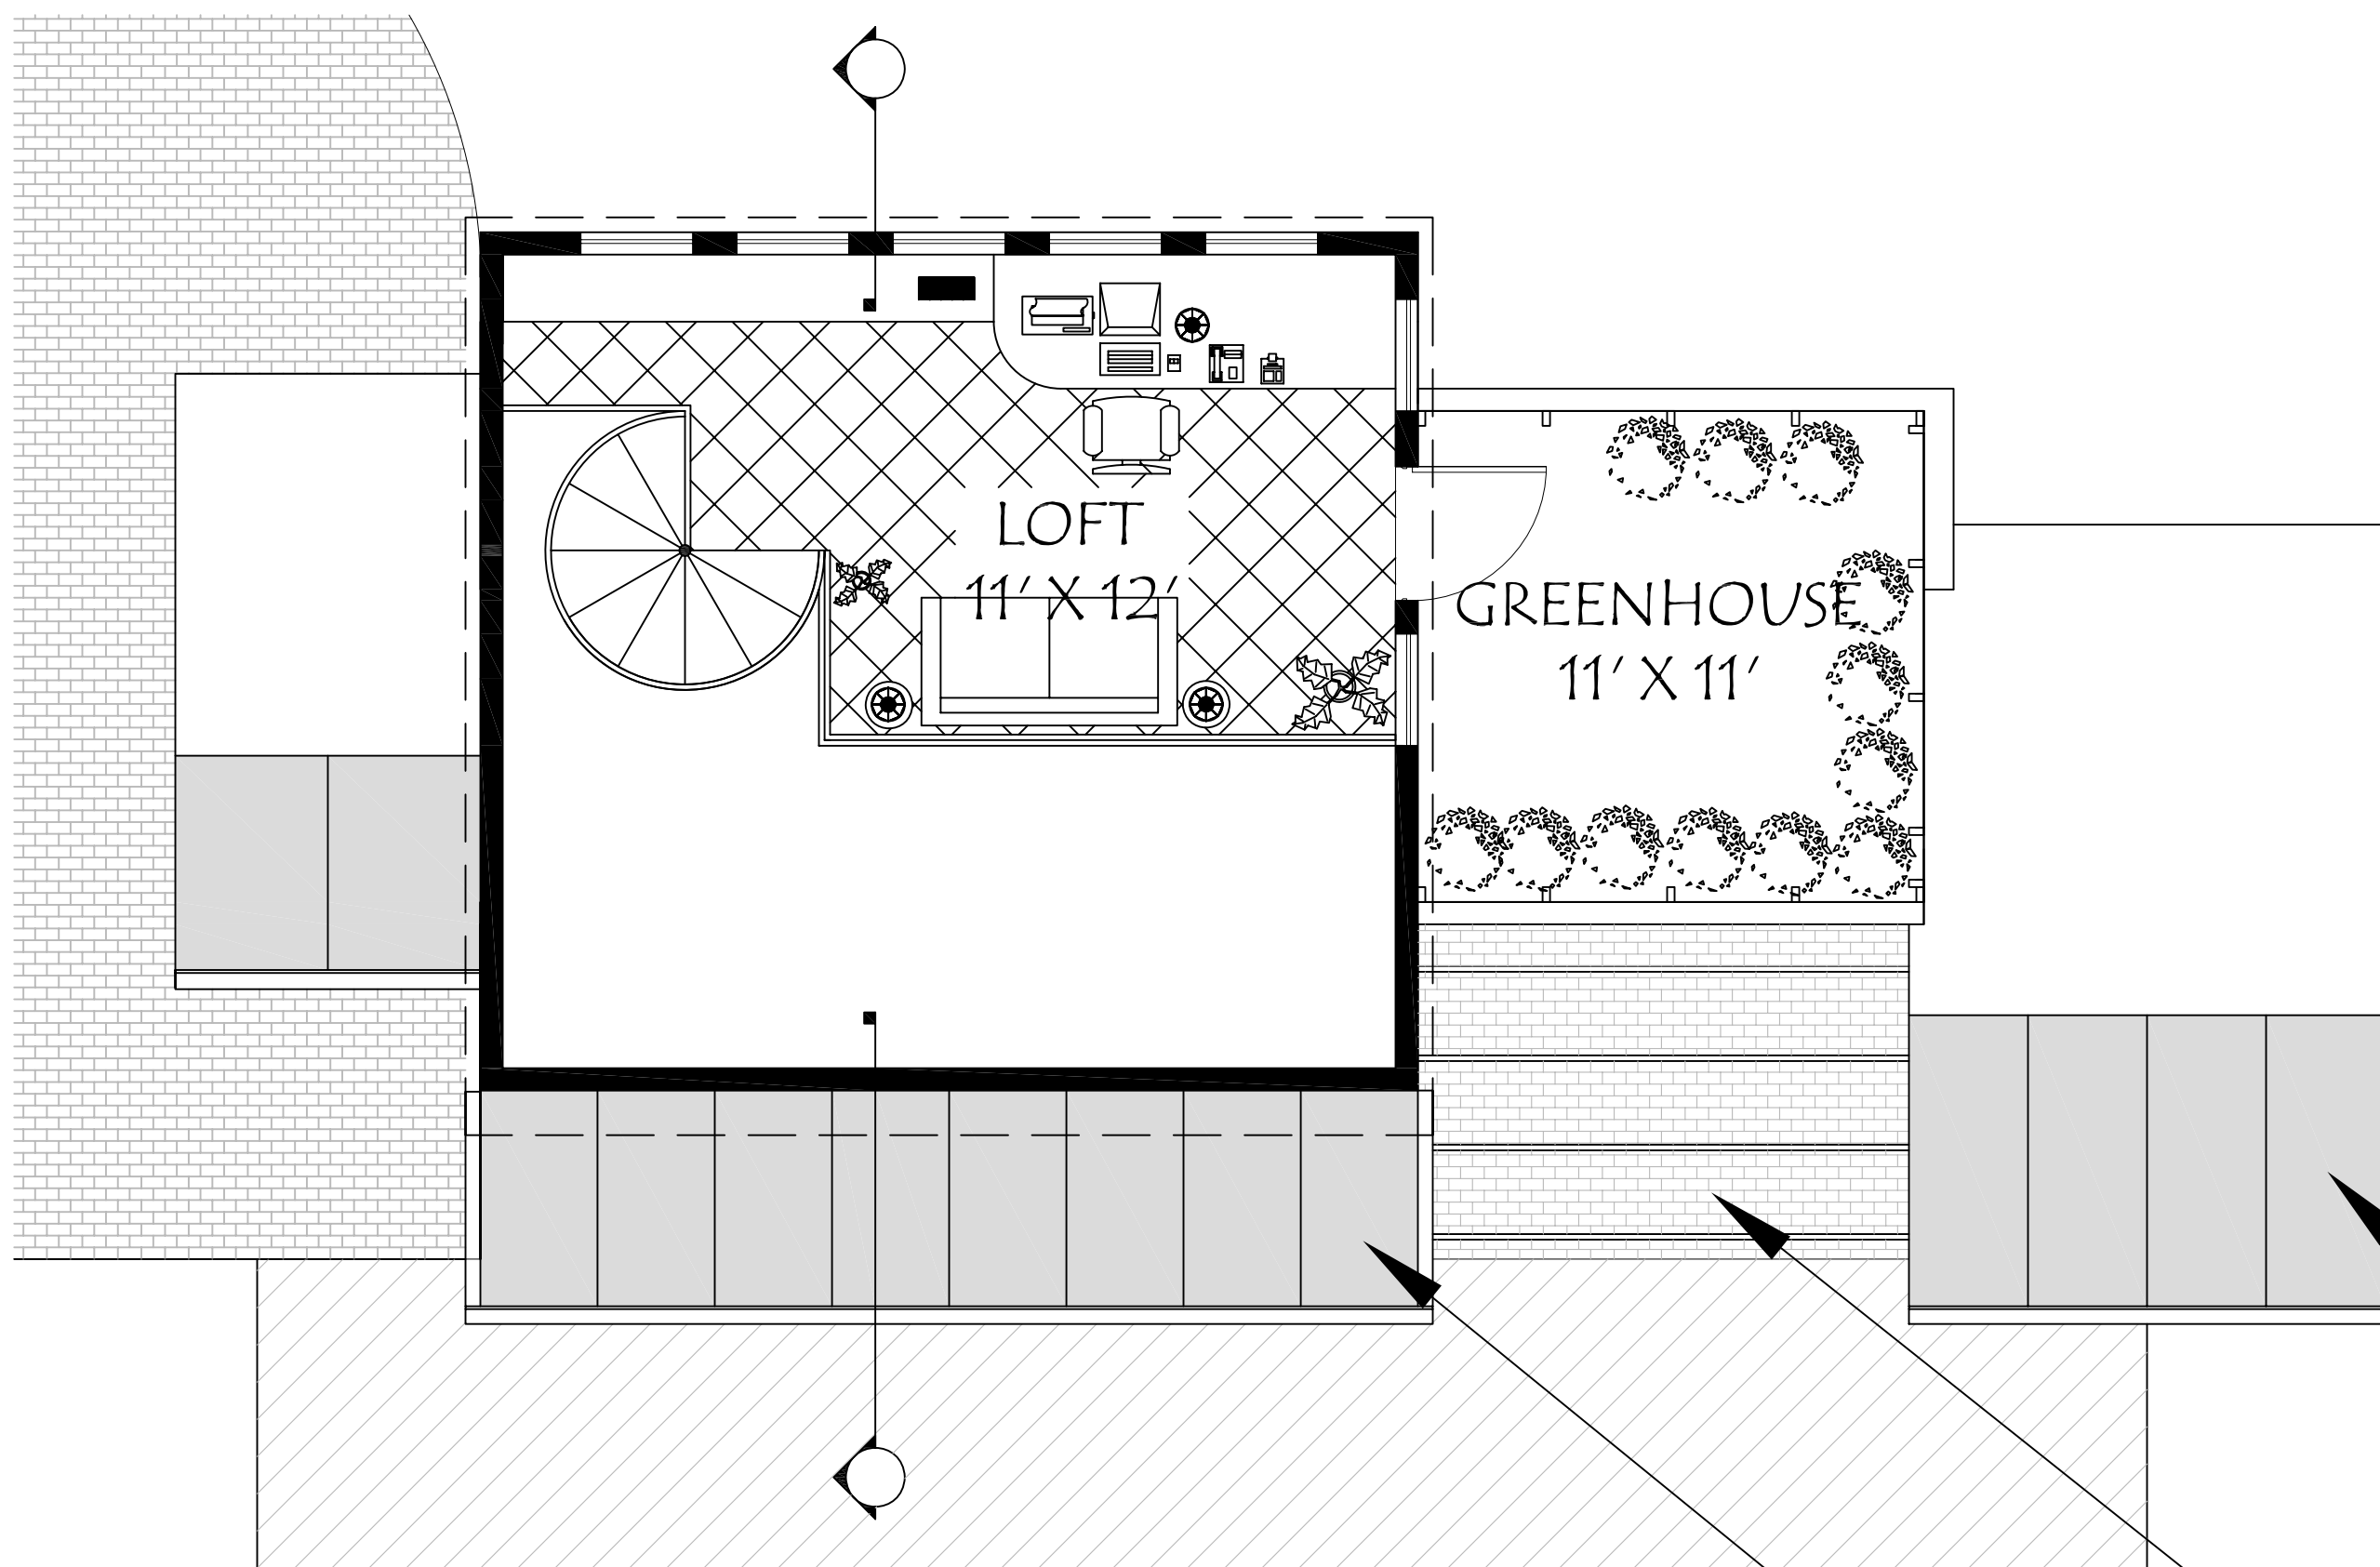


Second Floor Plan
Scale: 1/4" = 1'-0"

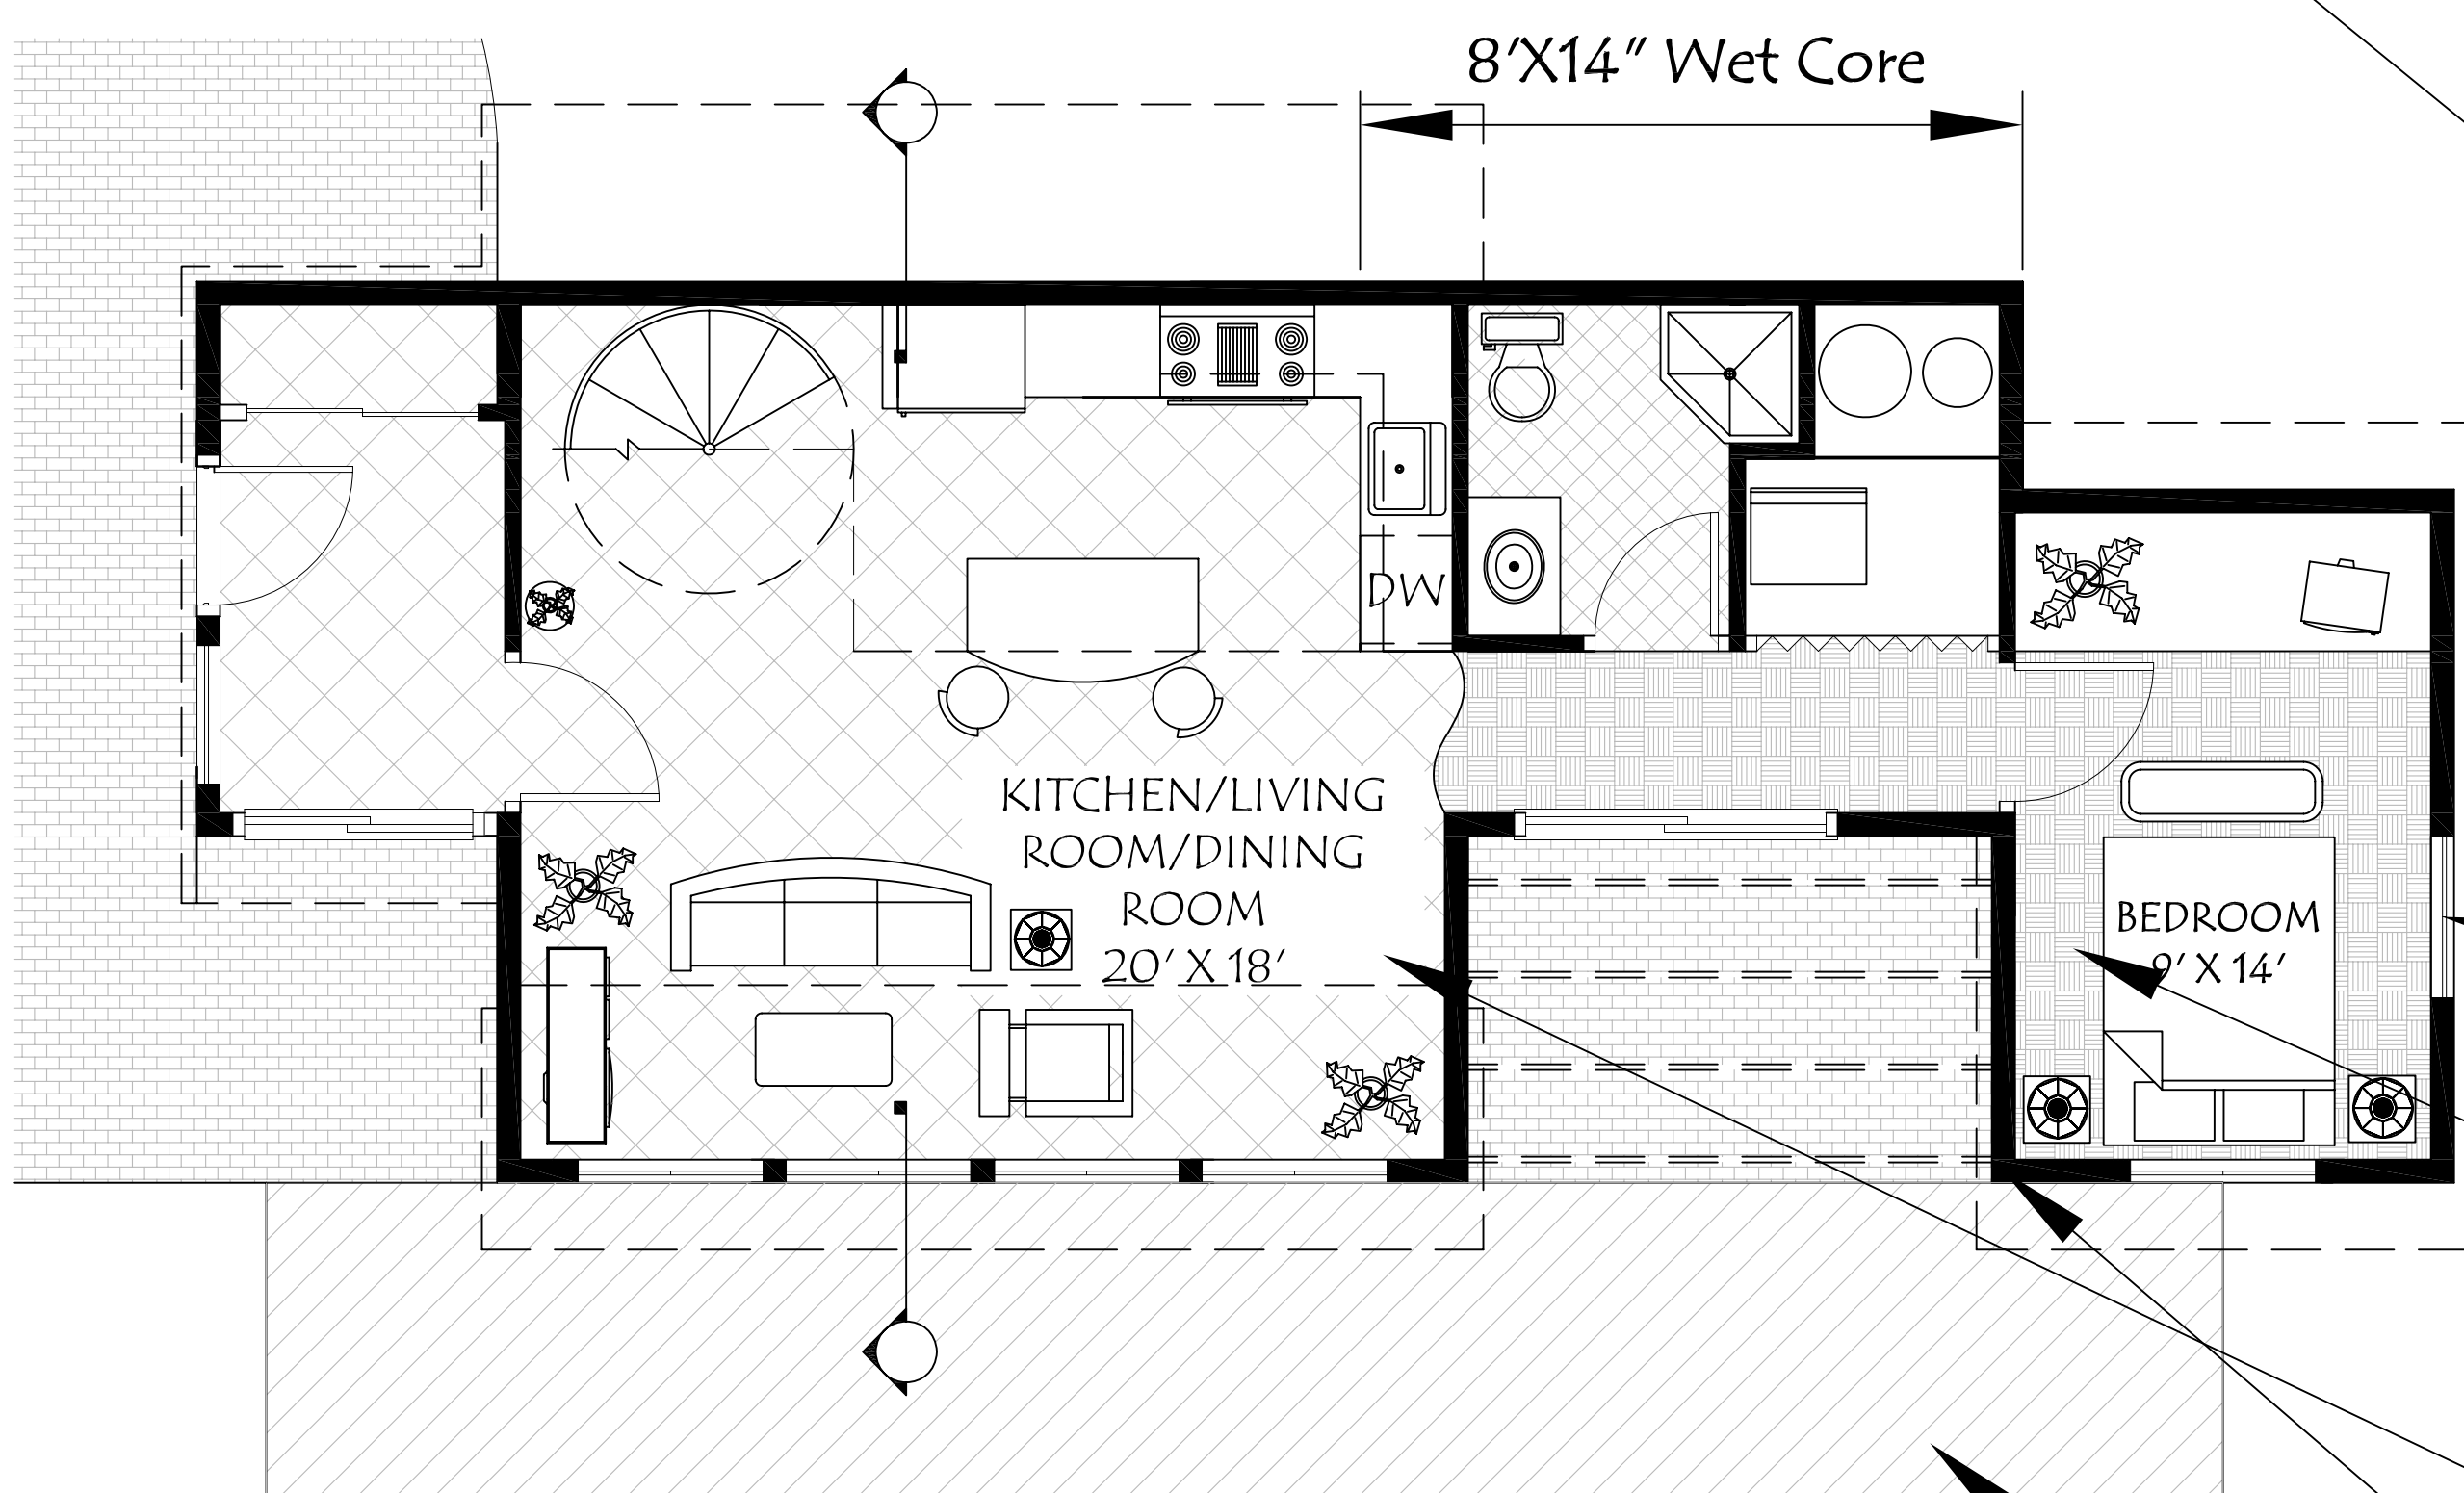



First Floor Plan
Scale: 1/4" = 1'-0"

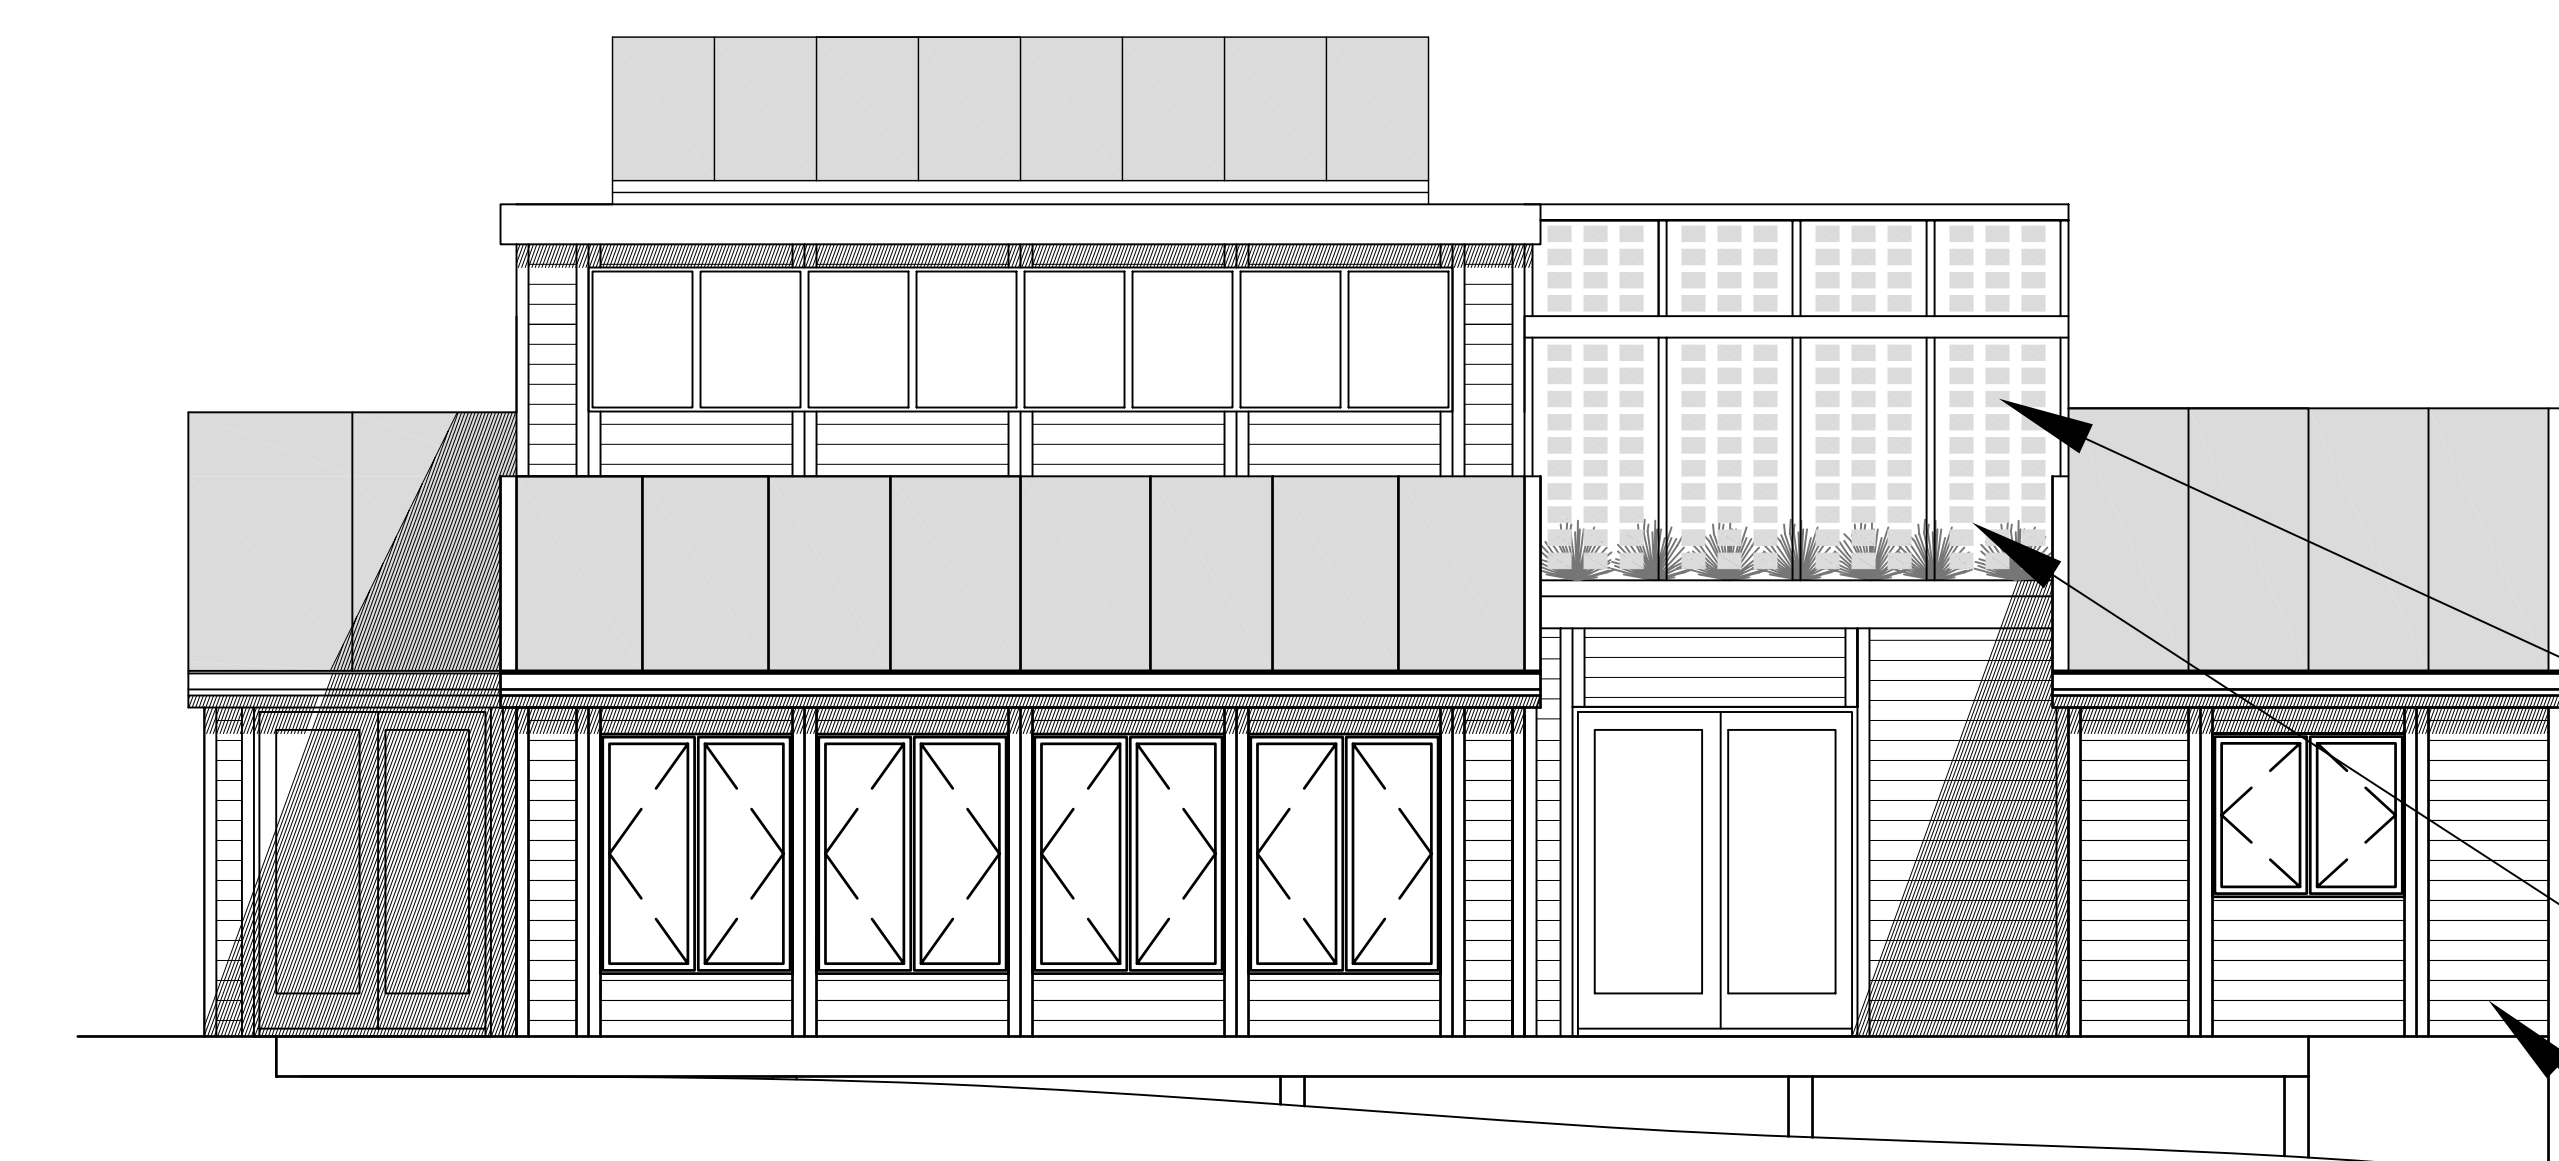

South Elevation
Scale: 1/4" = 1'-0"

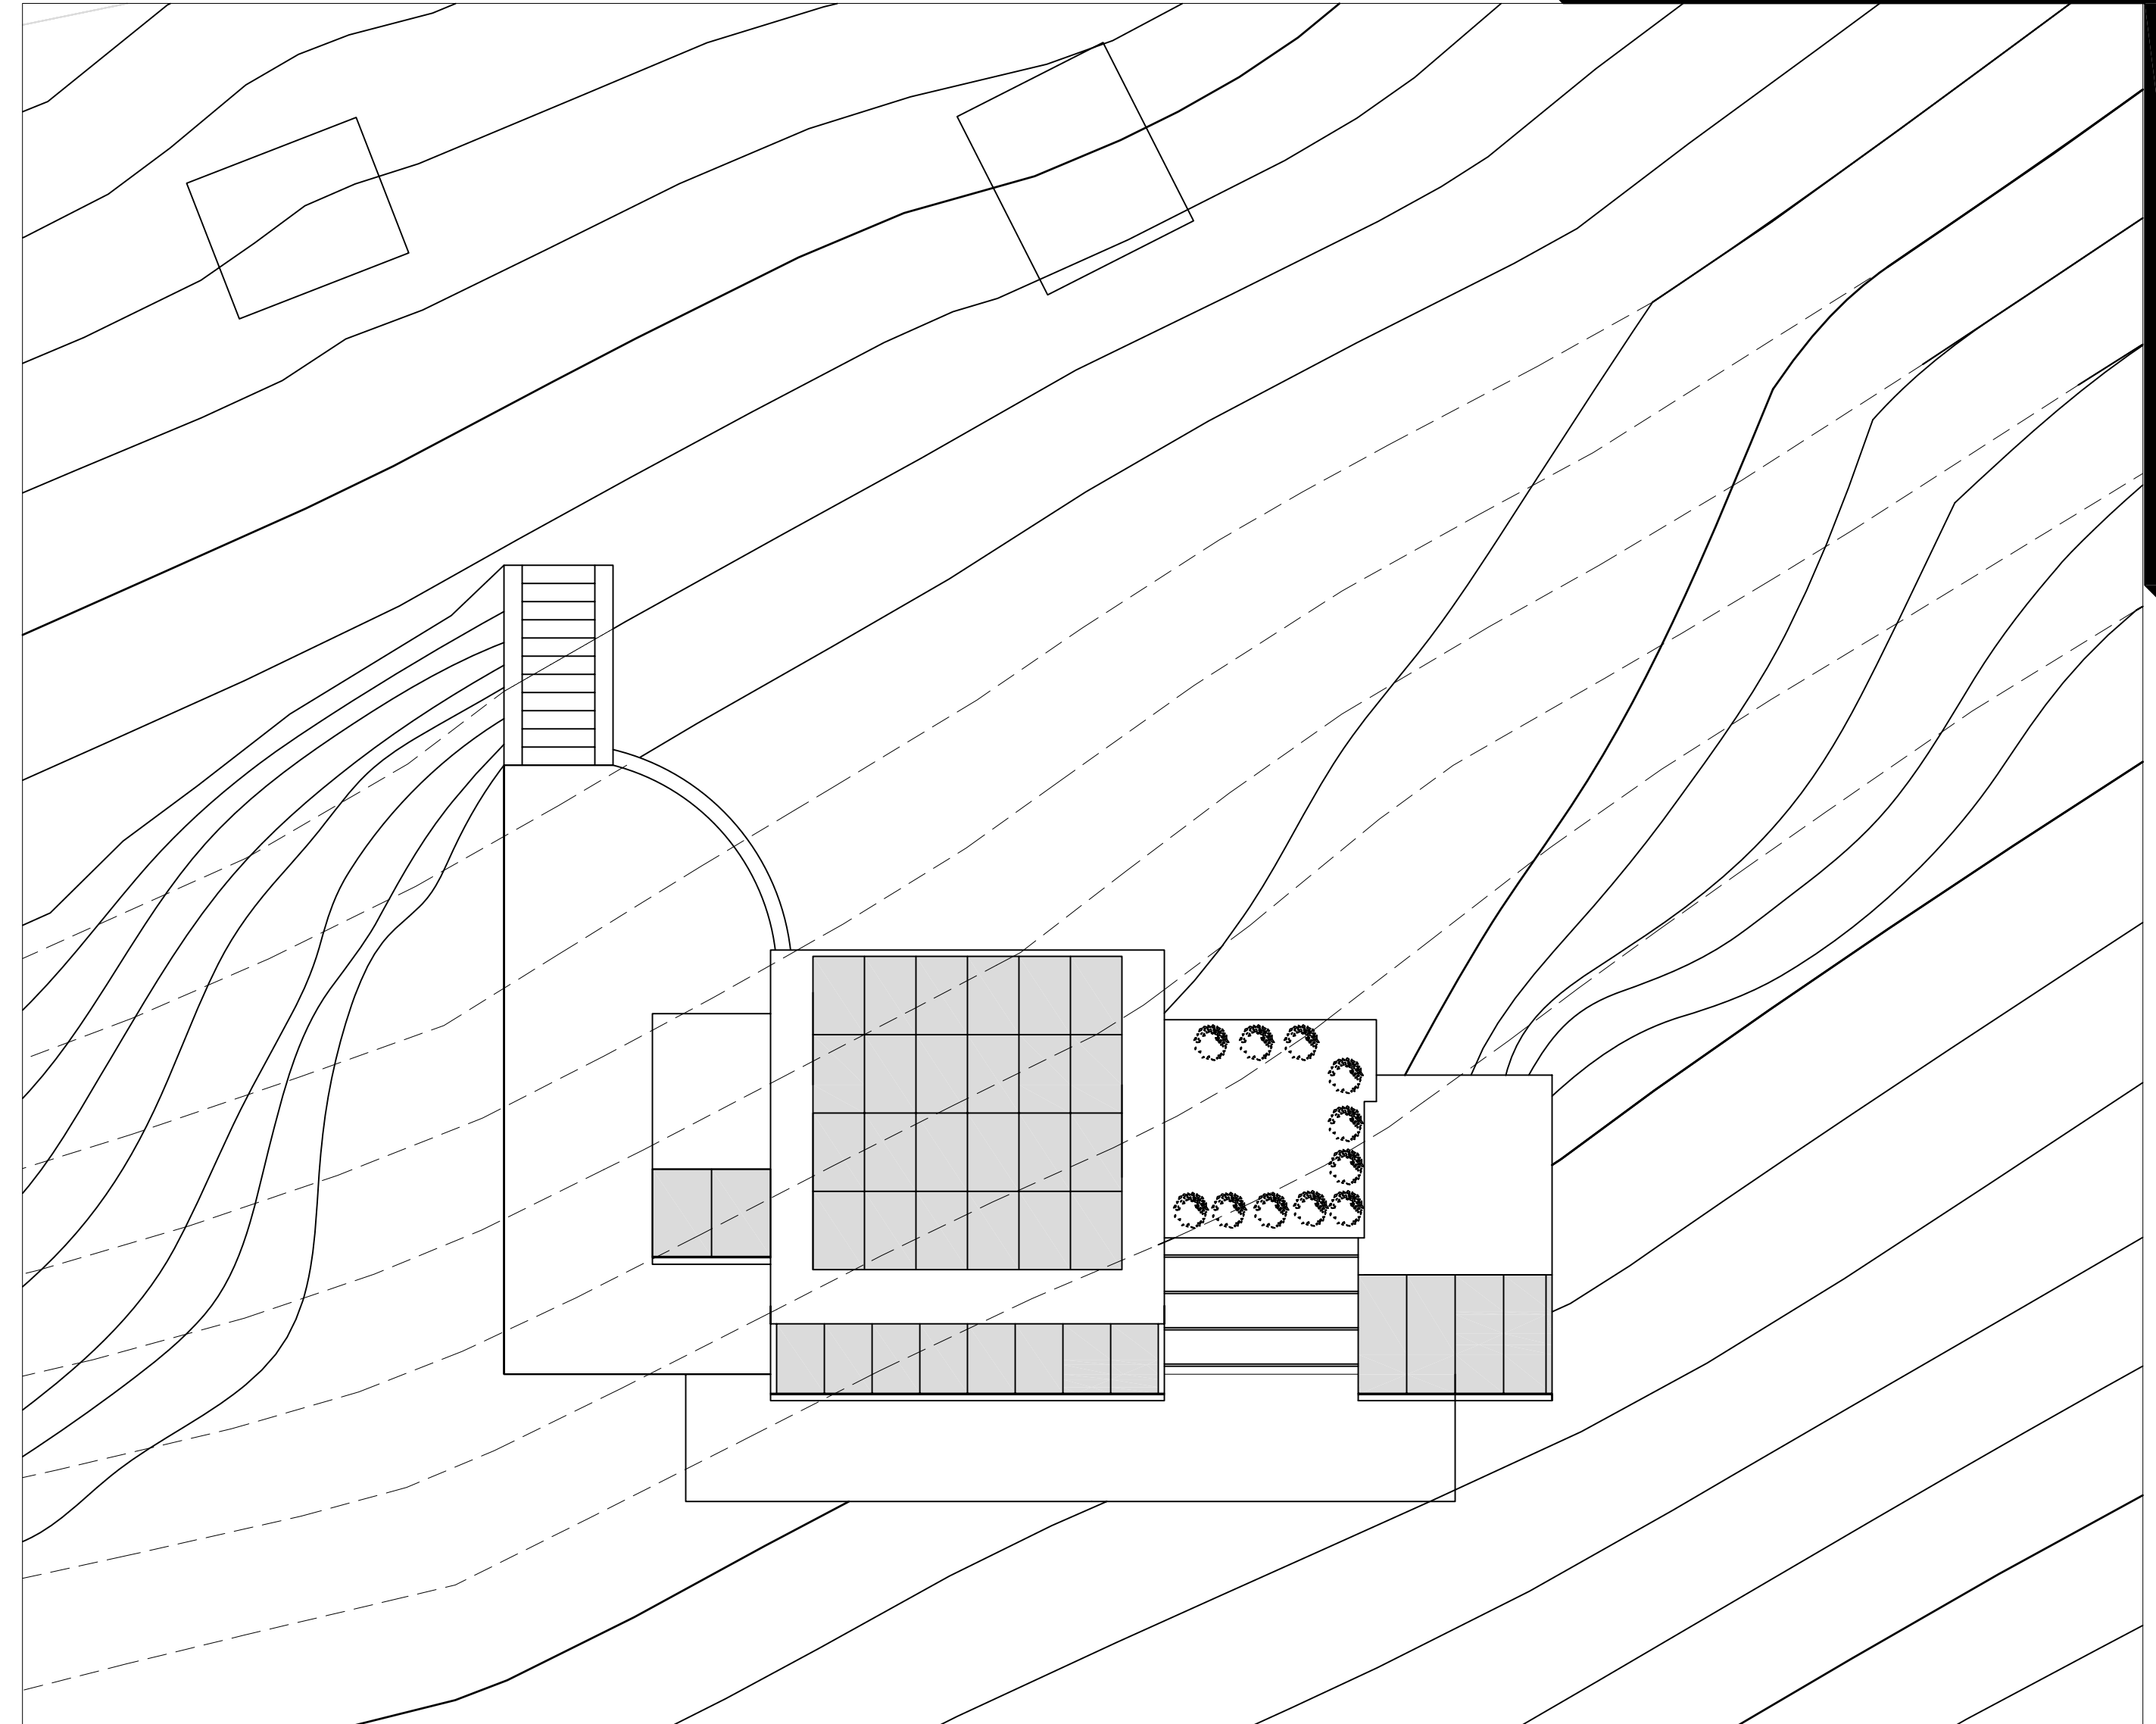

Site Plan
Scale: 1/8" = 1'-0"

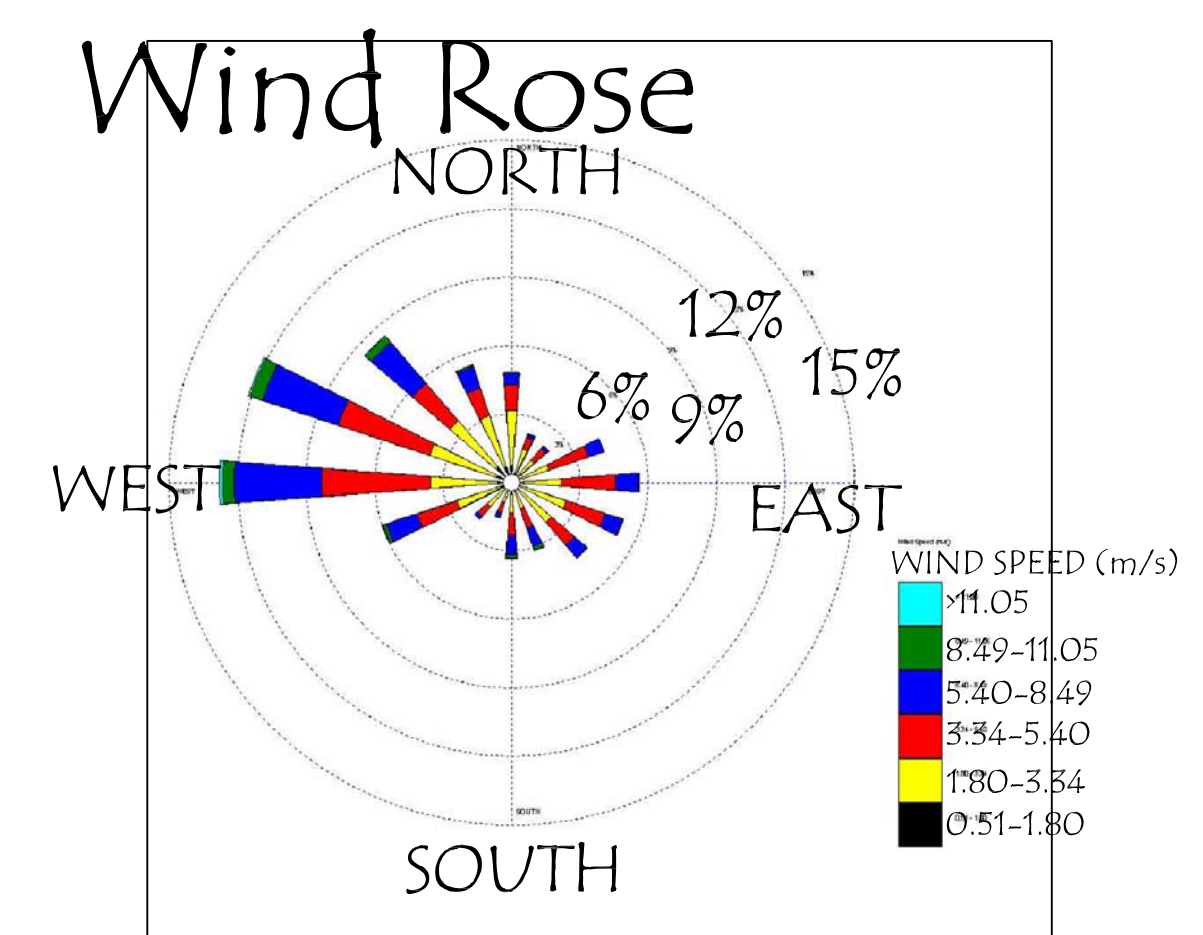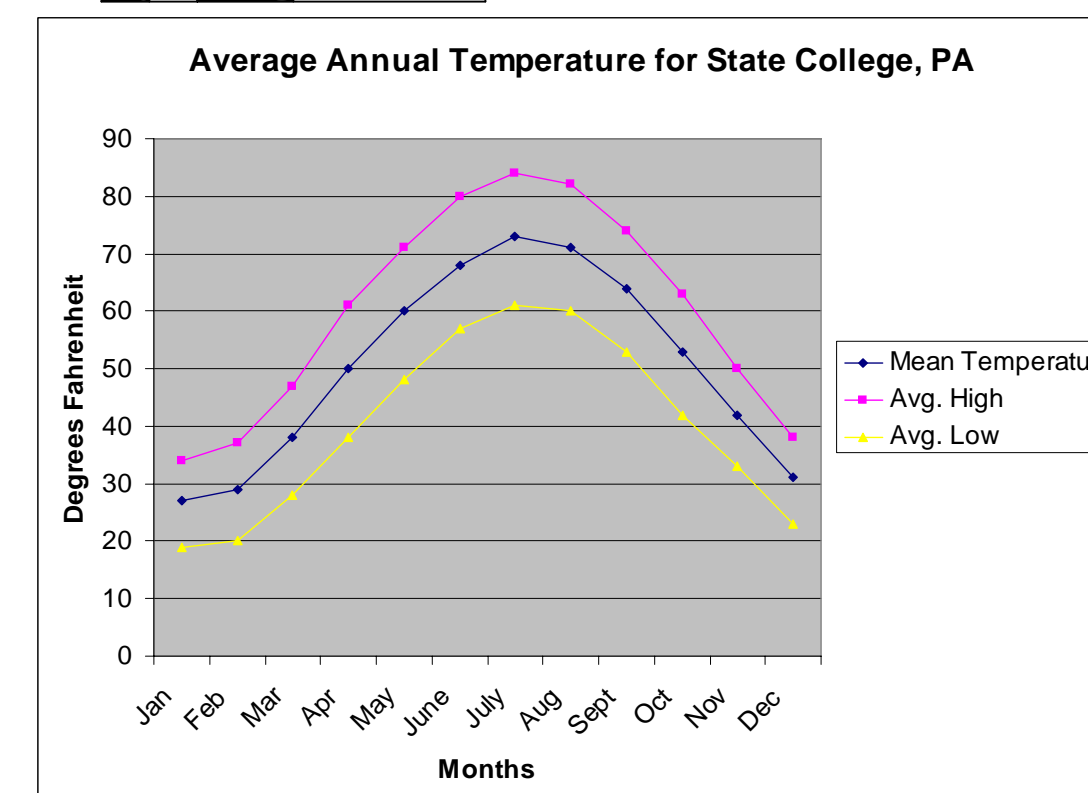

Solar Thermal
Heat Collectors

Brick Patio

Photovoltaic Panels

Low-e Double
Paned Windows

Radiant Heat under
Wood Floor
Radiant Heat
under Ceramic Tile

6" Structurally
Insulated Panels

Wood Deck

Partial Photovoltaic
Glass Panes
Optional Roof
Garden or
Greenhouse
Wood Siding

