







# THE LEARNING FACTORY

ENGINEERING SCIENCES BUILDING  
THE PENNSYLVANIA STATE UNIVERSITY  
UNIVERSITY PARK, PA


CARMEN BRUTICO  
PENNSYLVANIA STATE UNIVERSITY  
ARCH 130A  
LISA D. IULO  
SPRING 2006

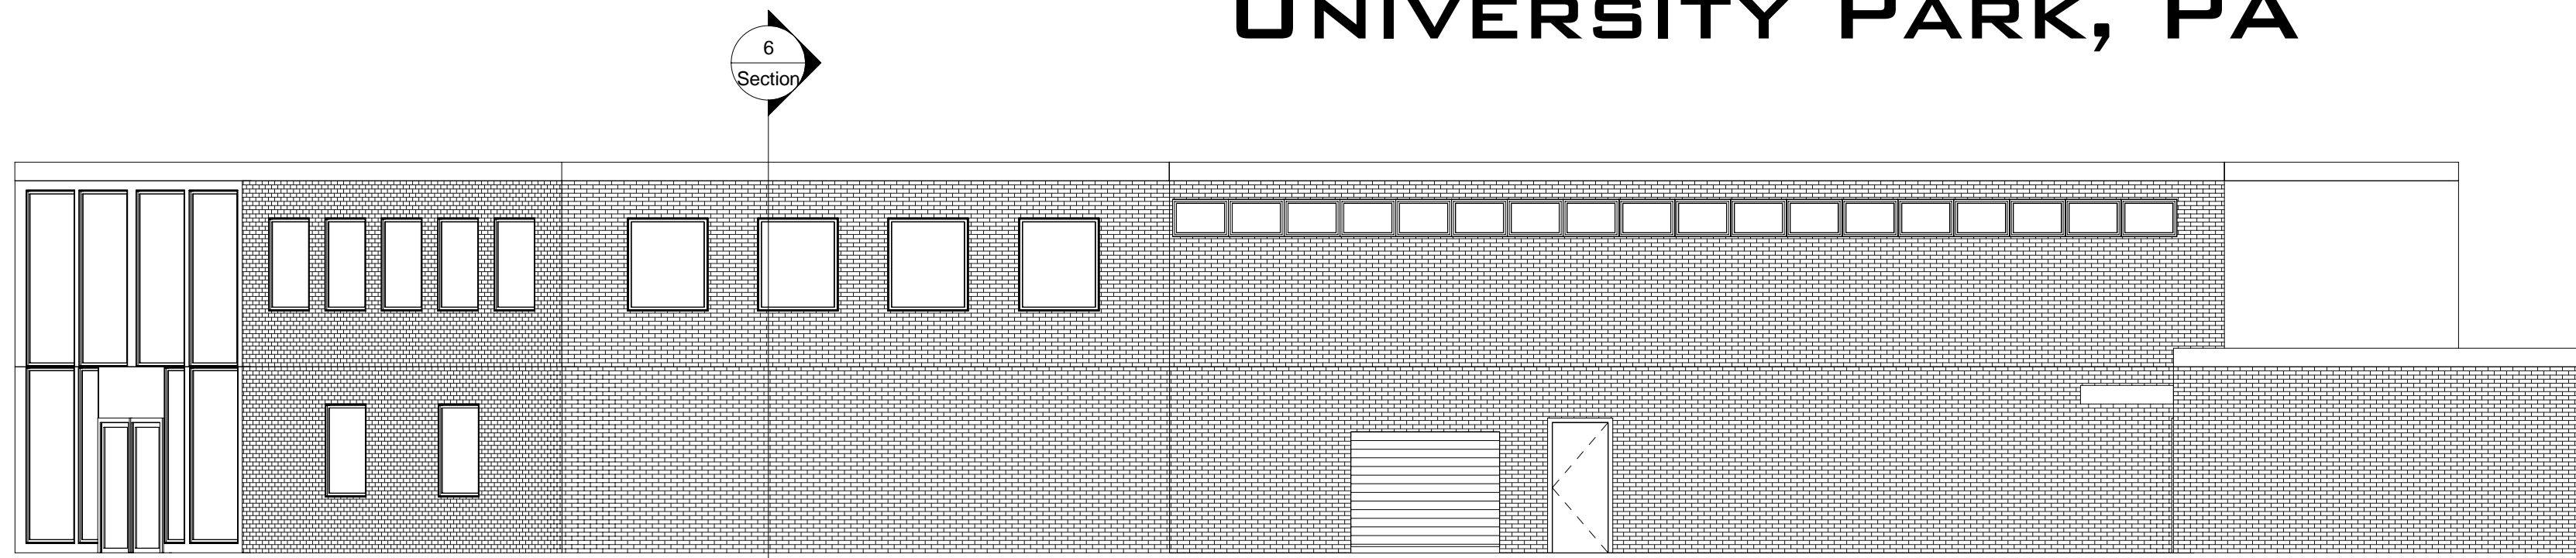


3 South Elevation  
1/8" = 1'-0"

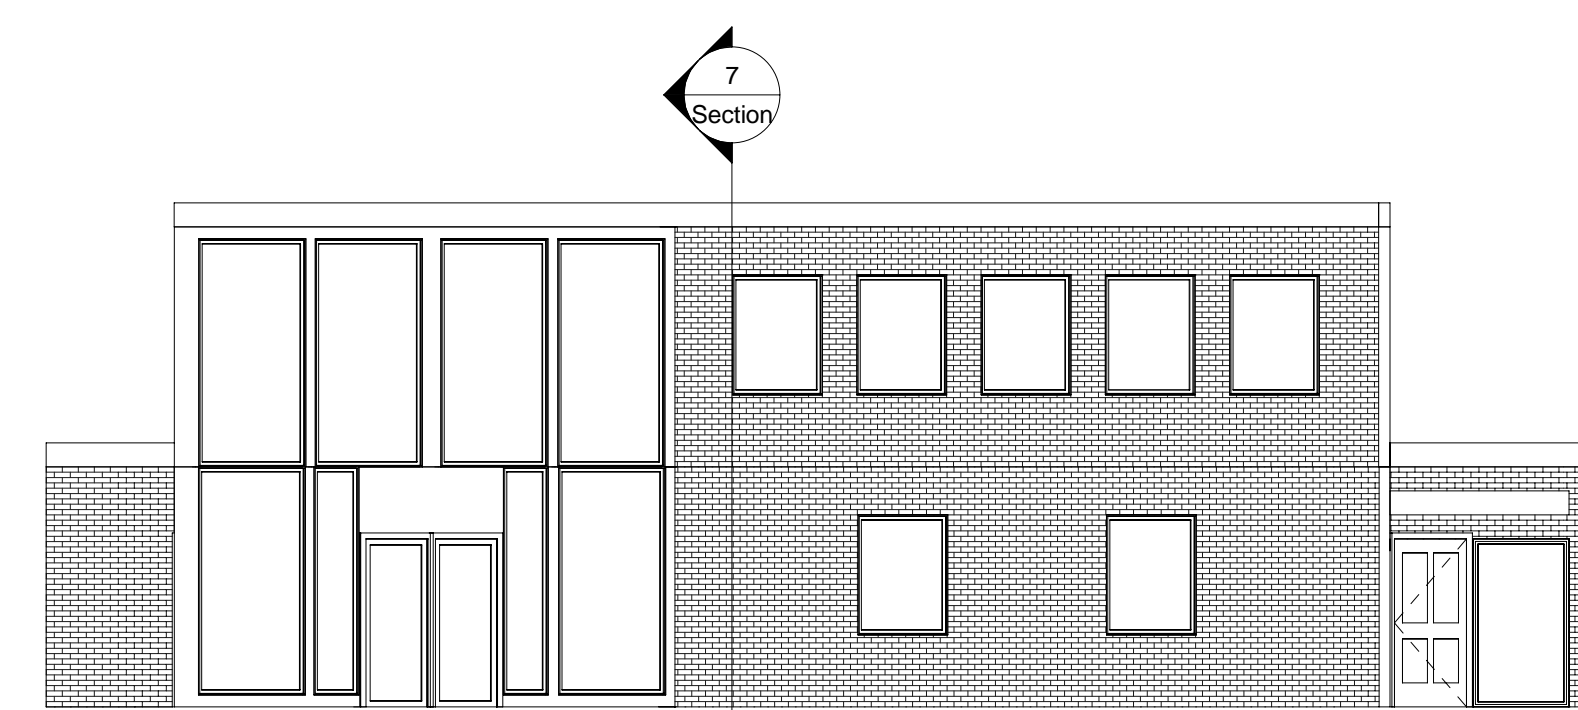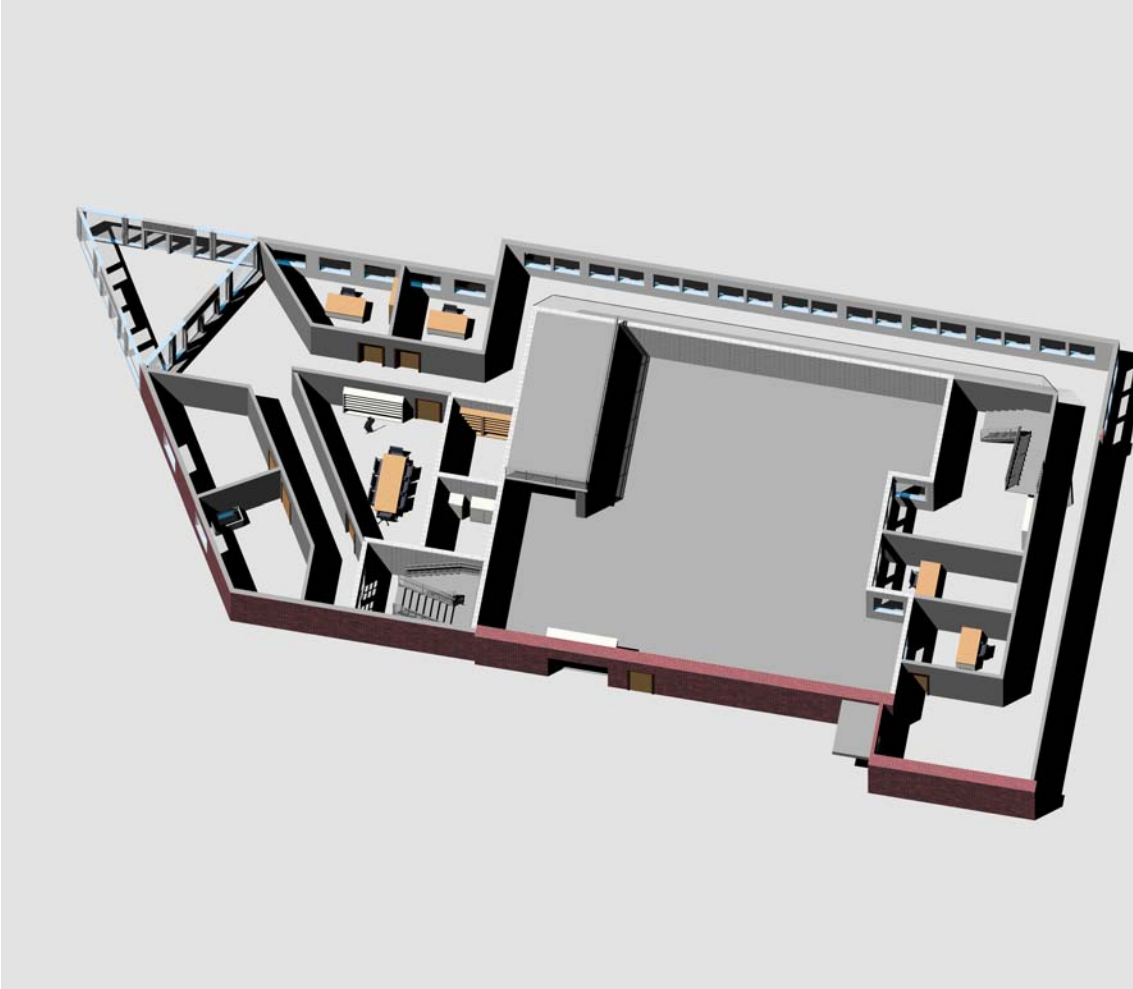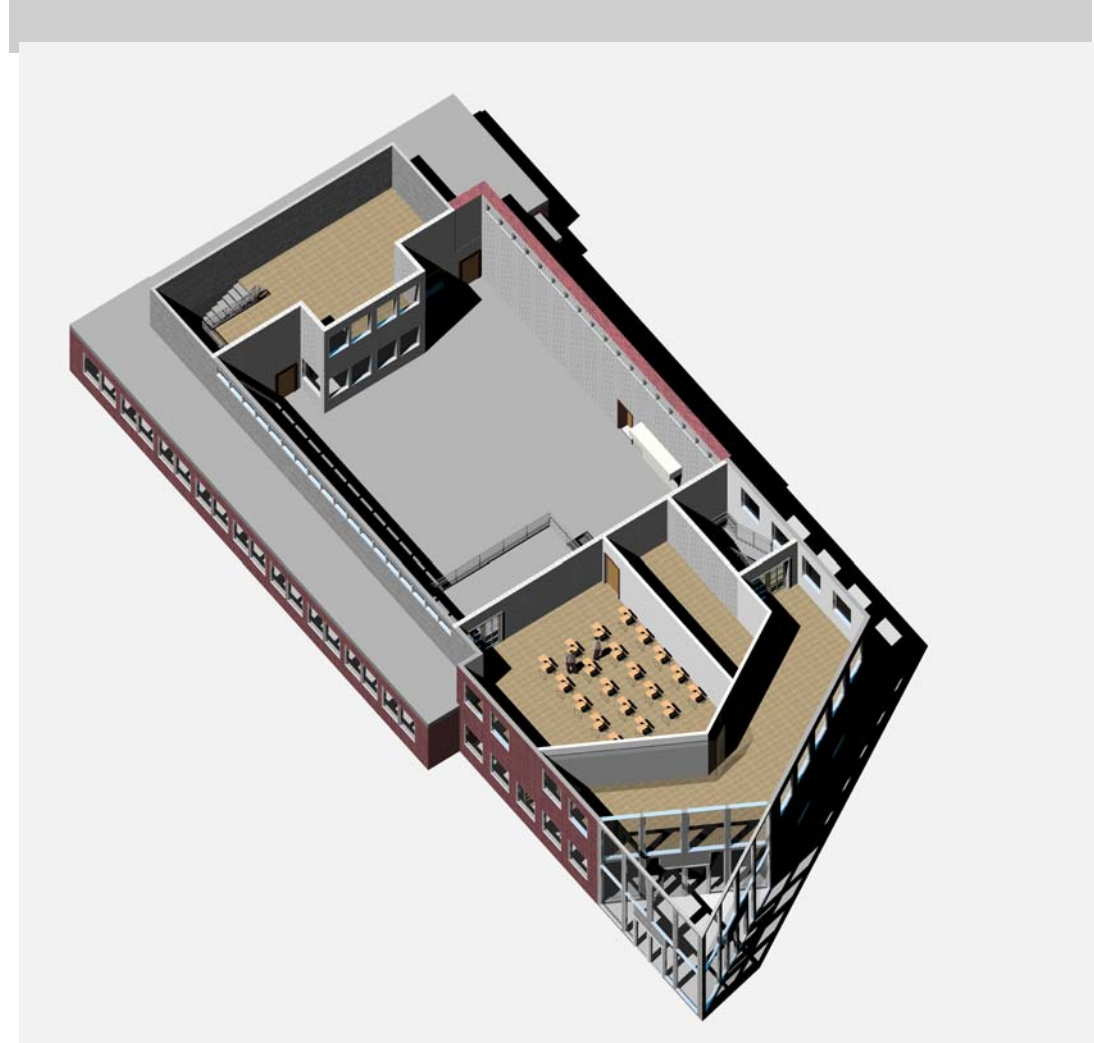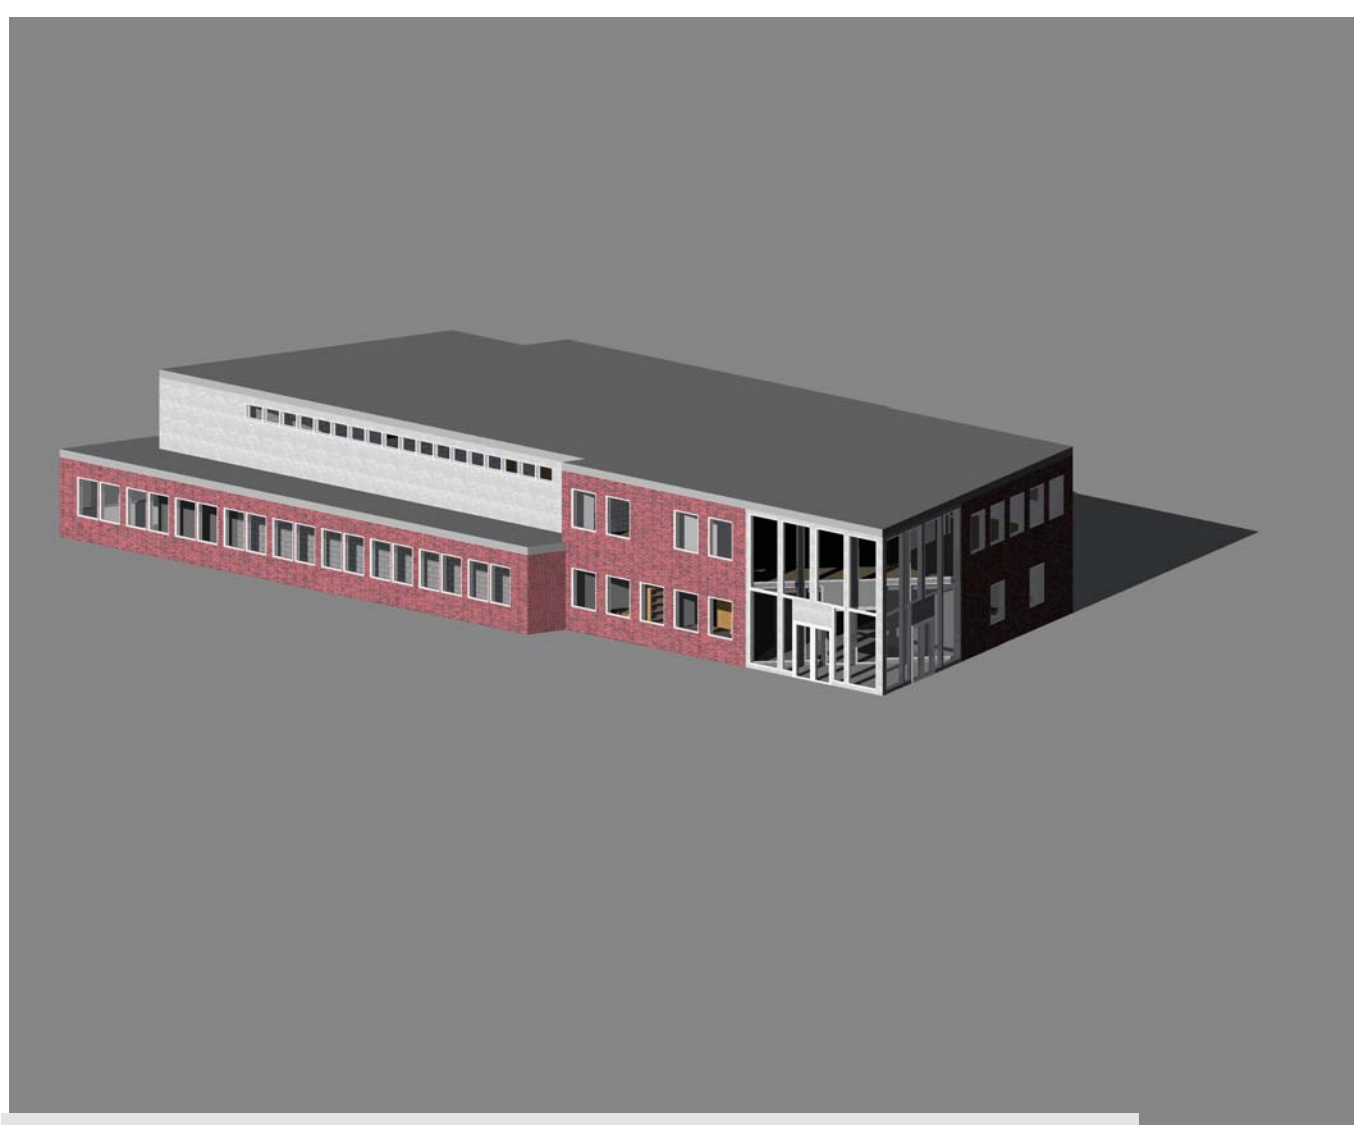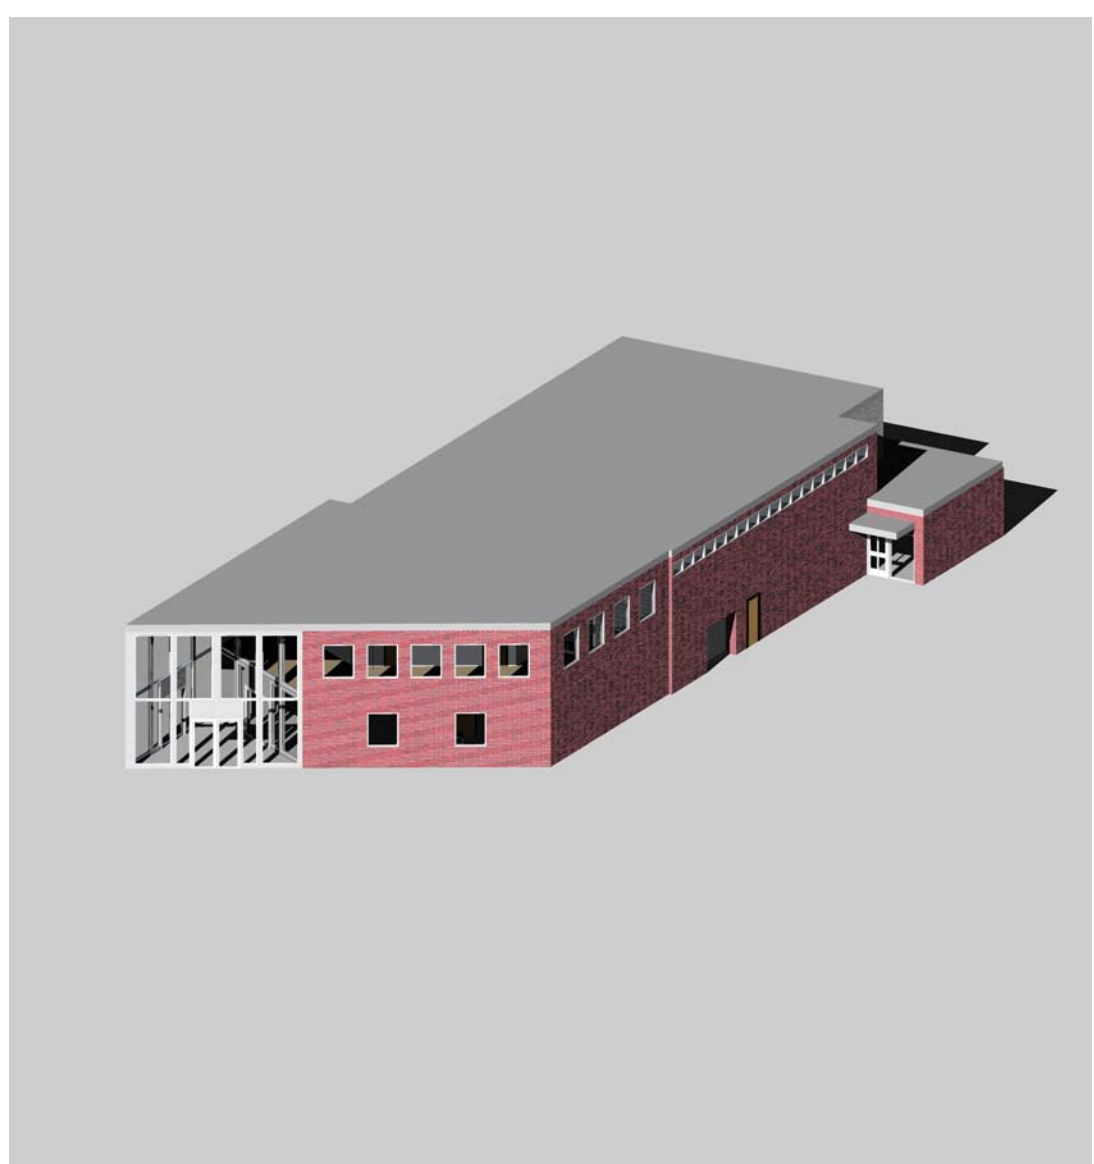


5 West Elevation  
1/8" = 1'-0"

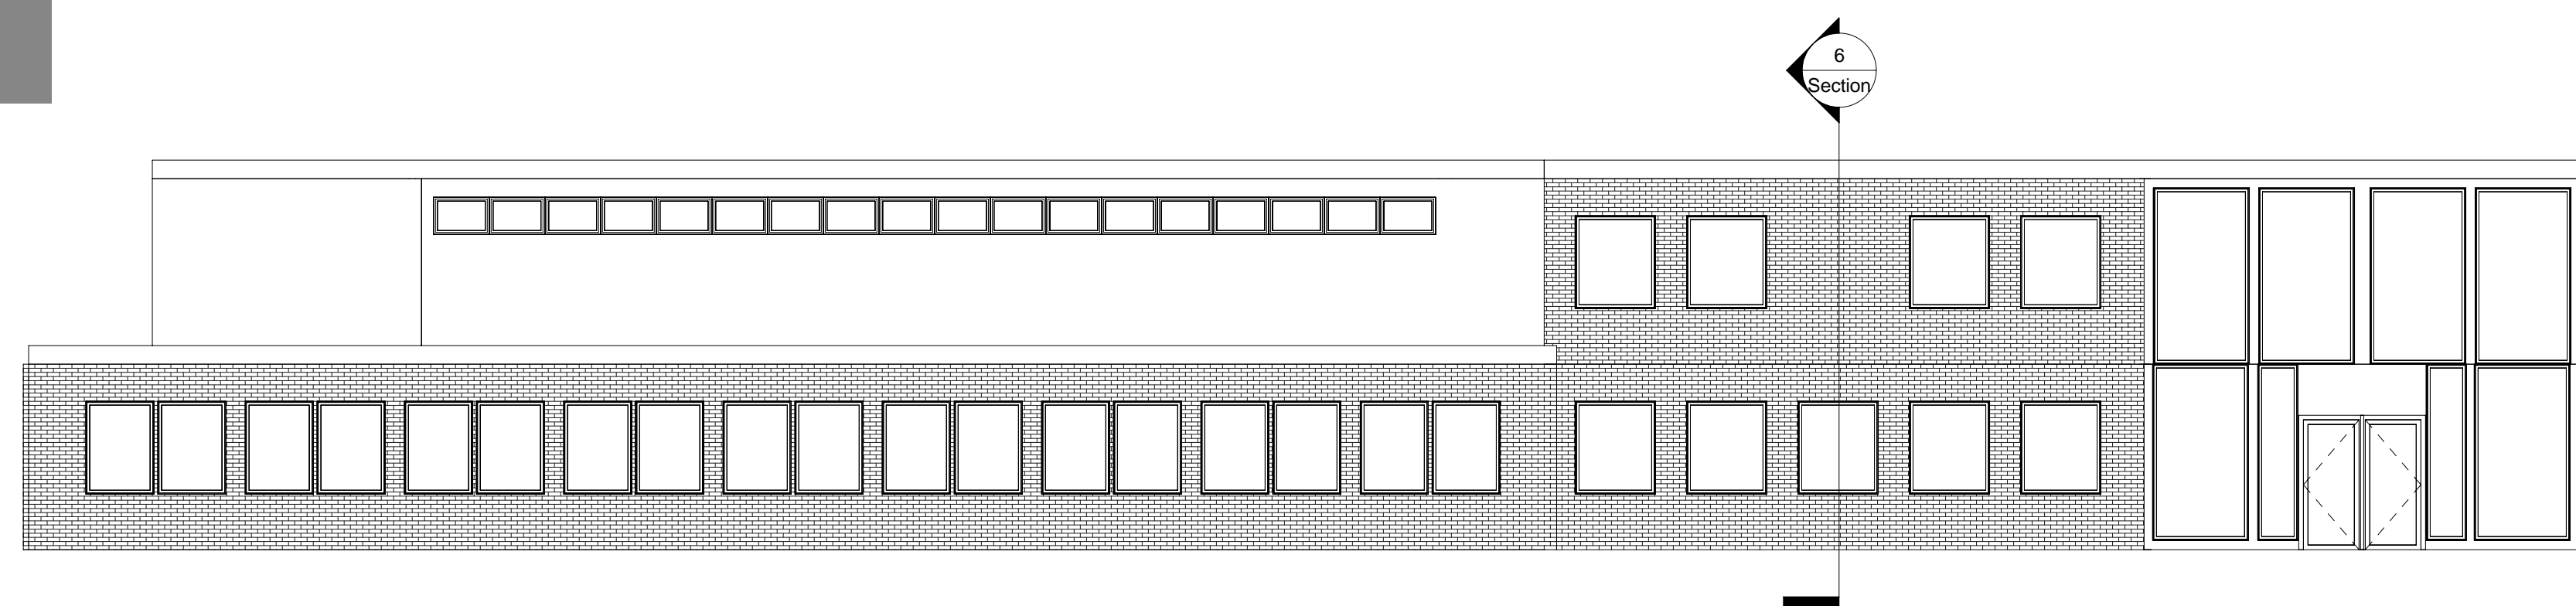


4 North Elevation  
1/8" = 1'-0"

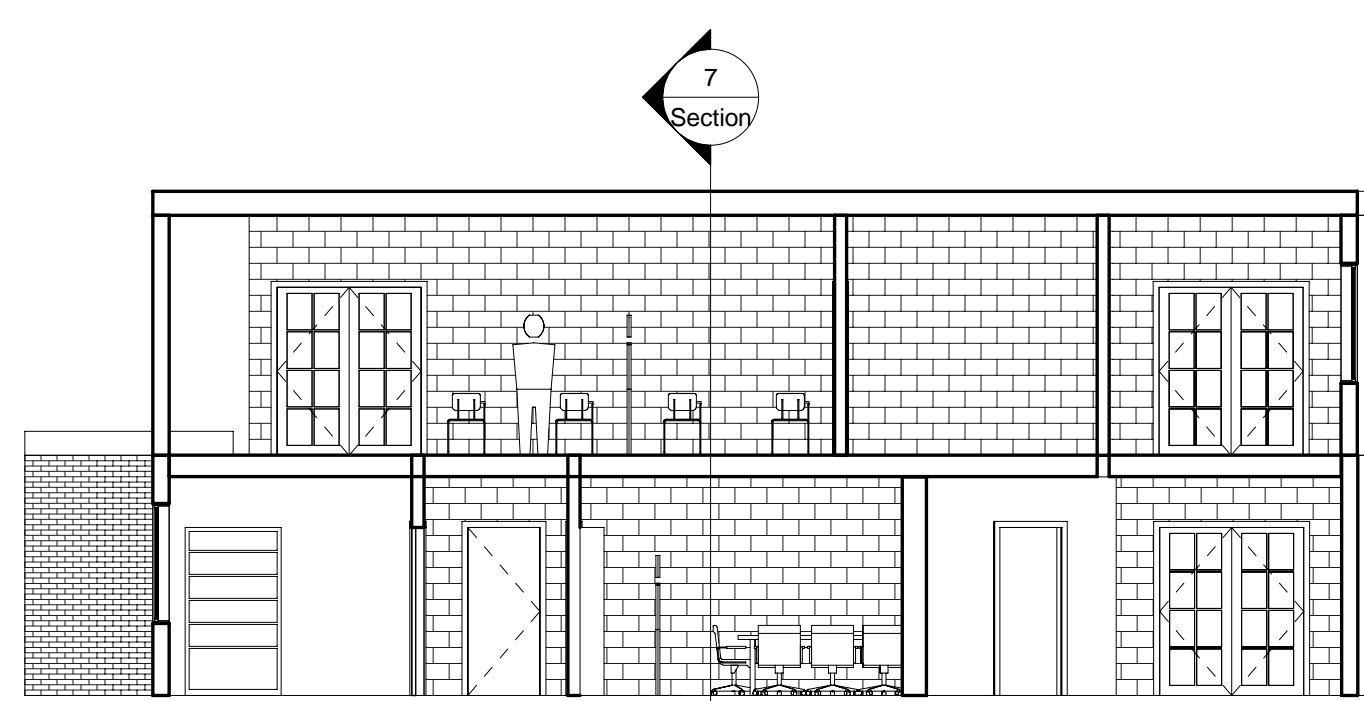


6 Section 1  
1/8" = 1'-0"

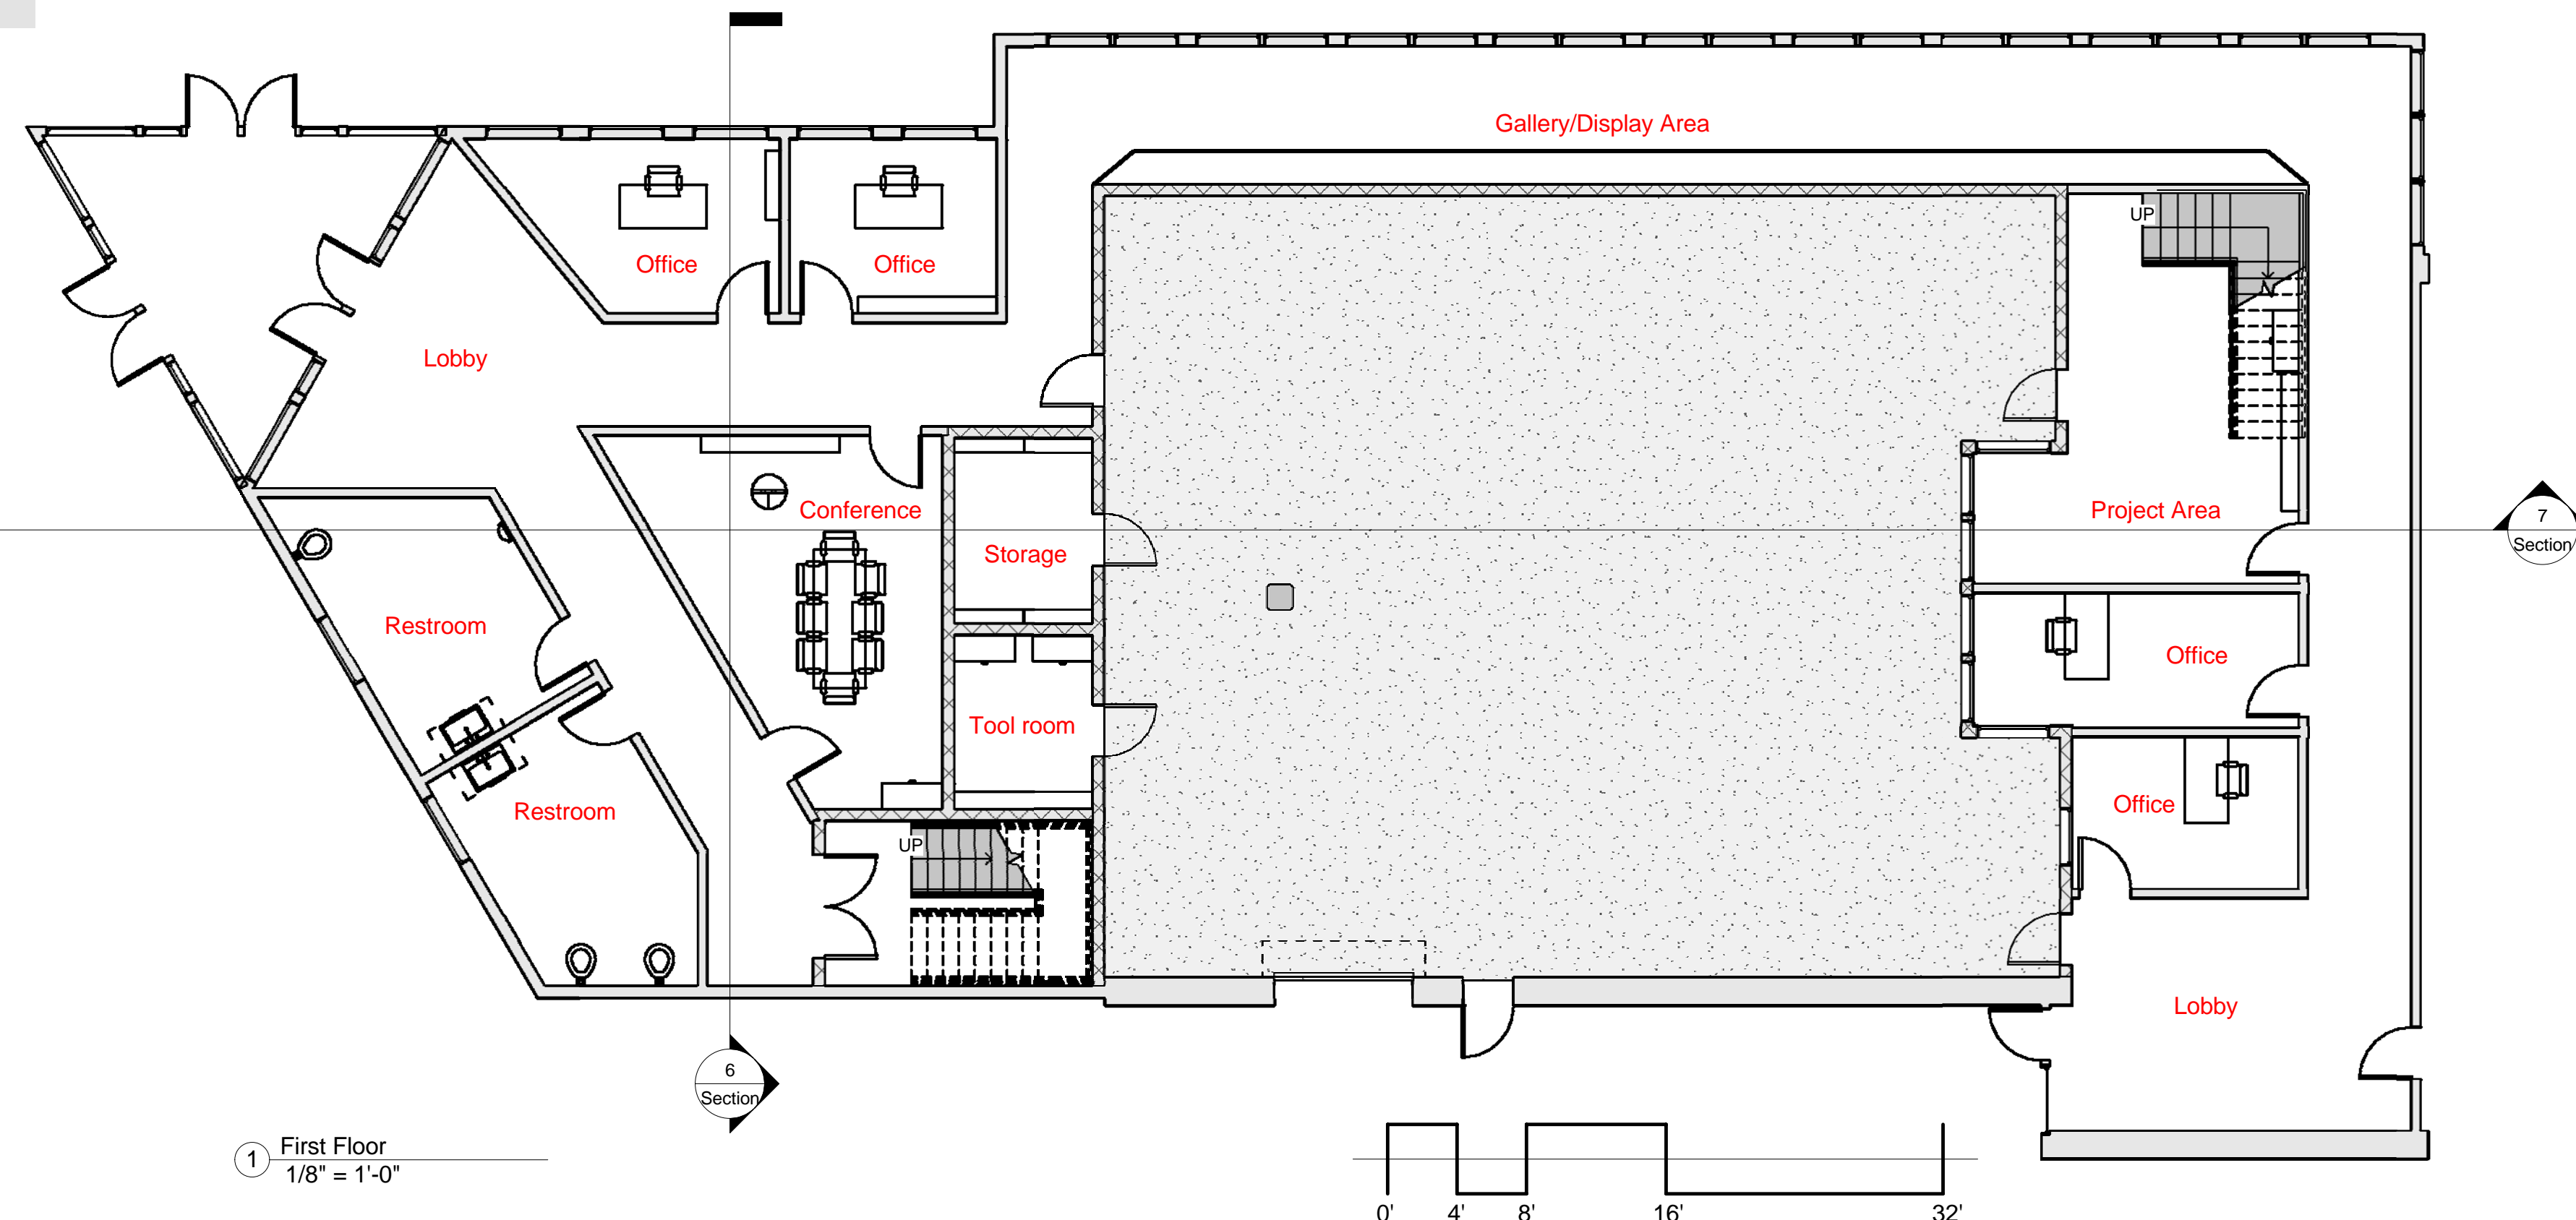


1 First Floor  
1/8" = 1'-0"

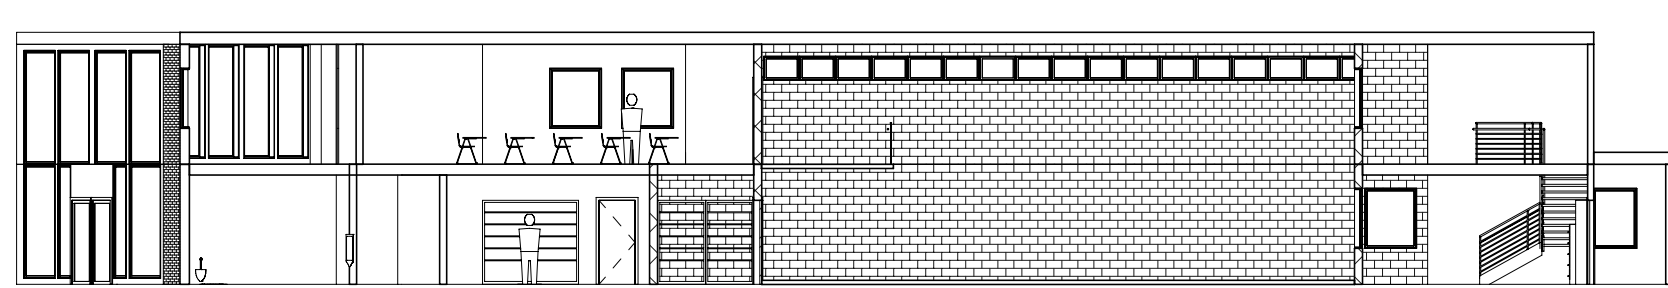

7 Section 3  
1/16" = 1'-0"

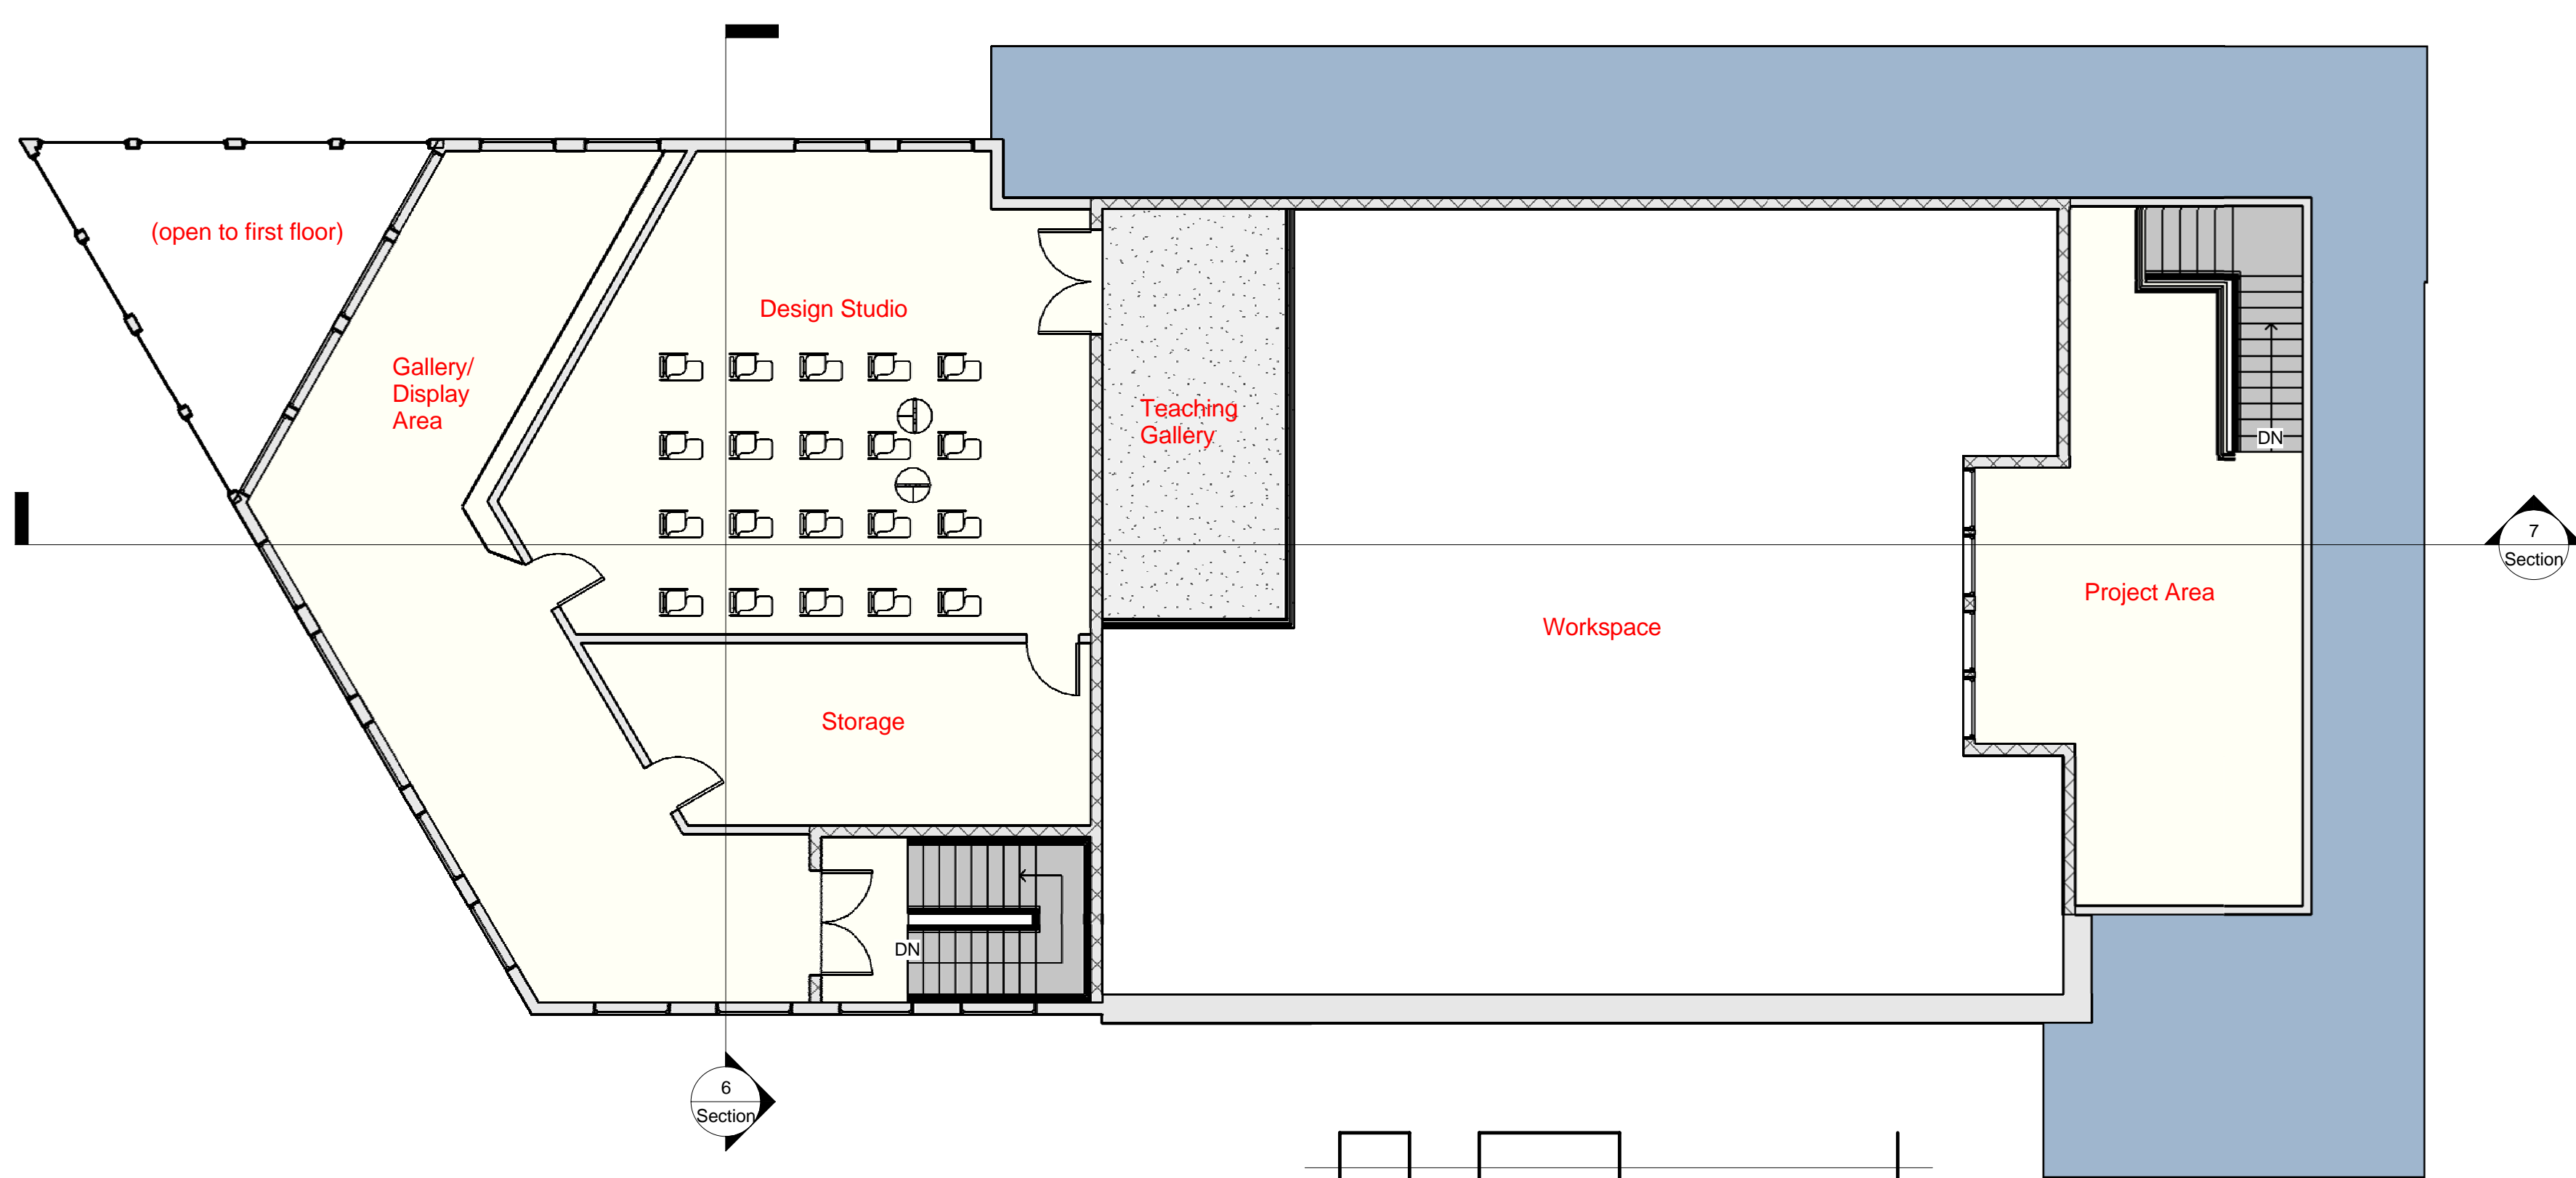

2 Second Floor  
1/8" = 1'-0"

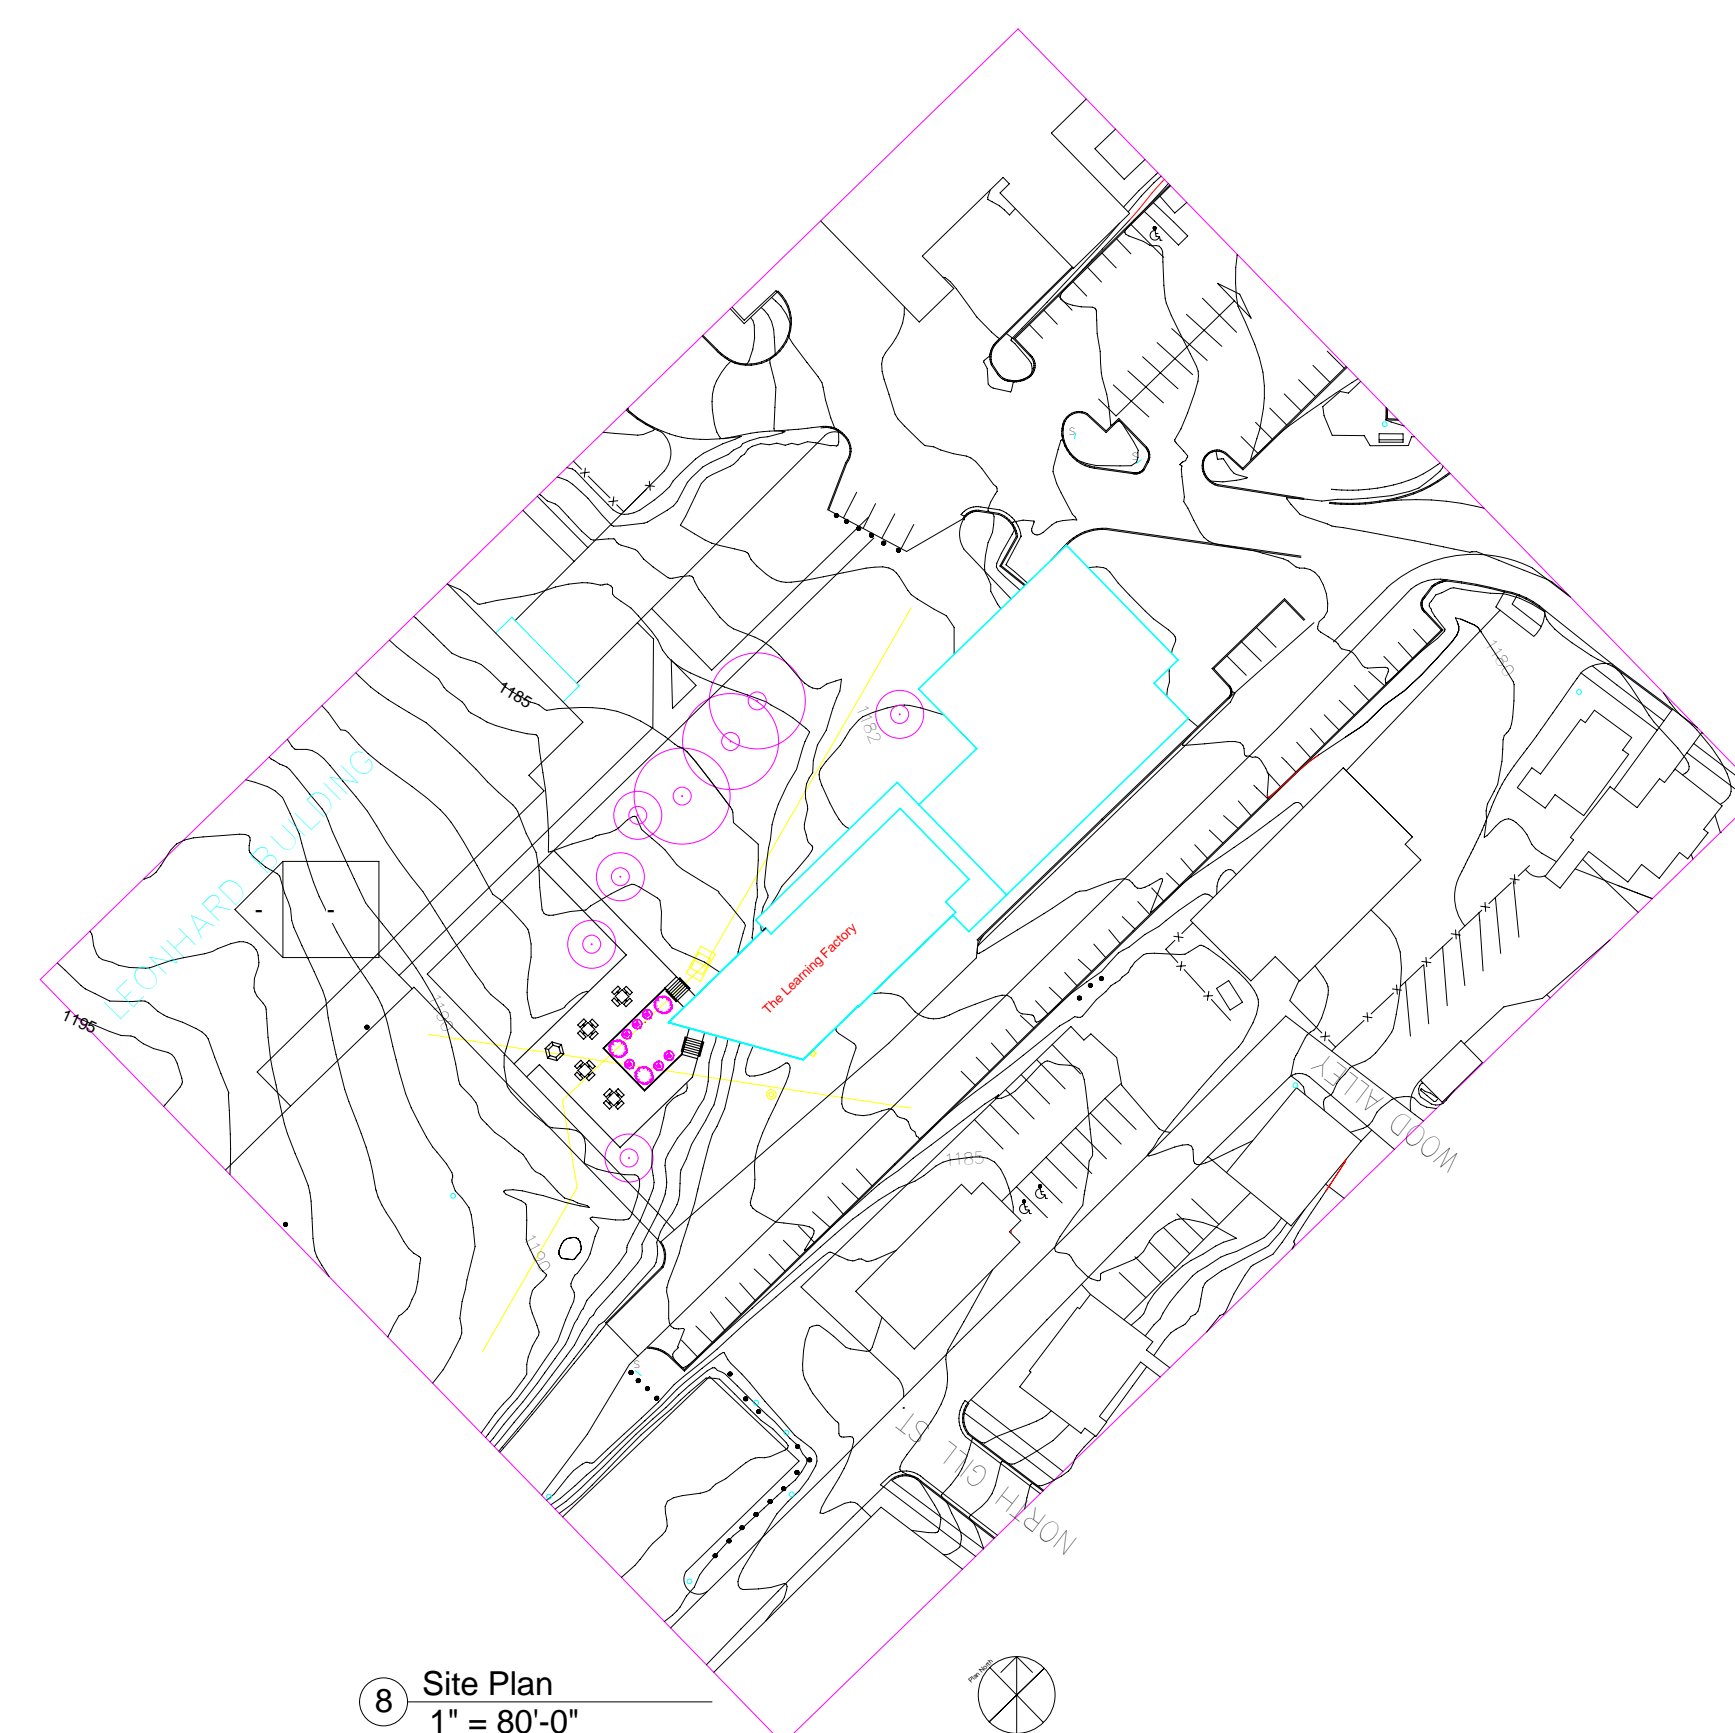

8 Site Plan  
1" = 80'-0"