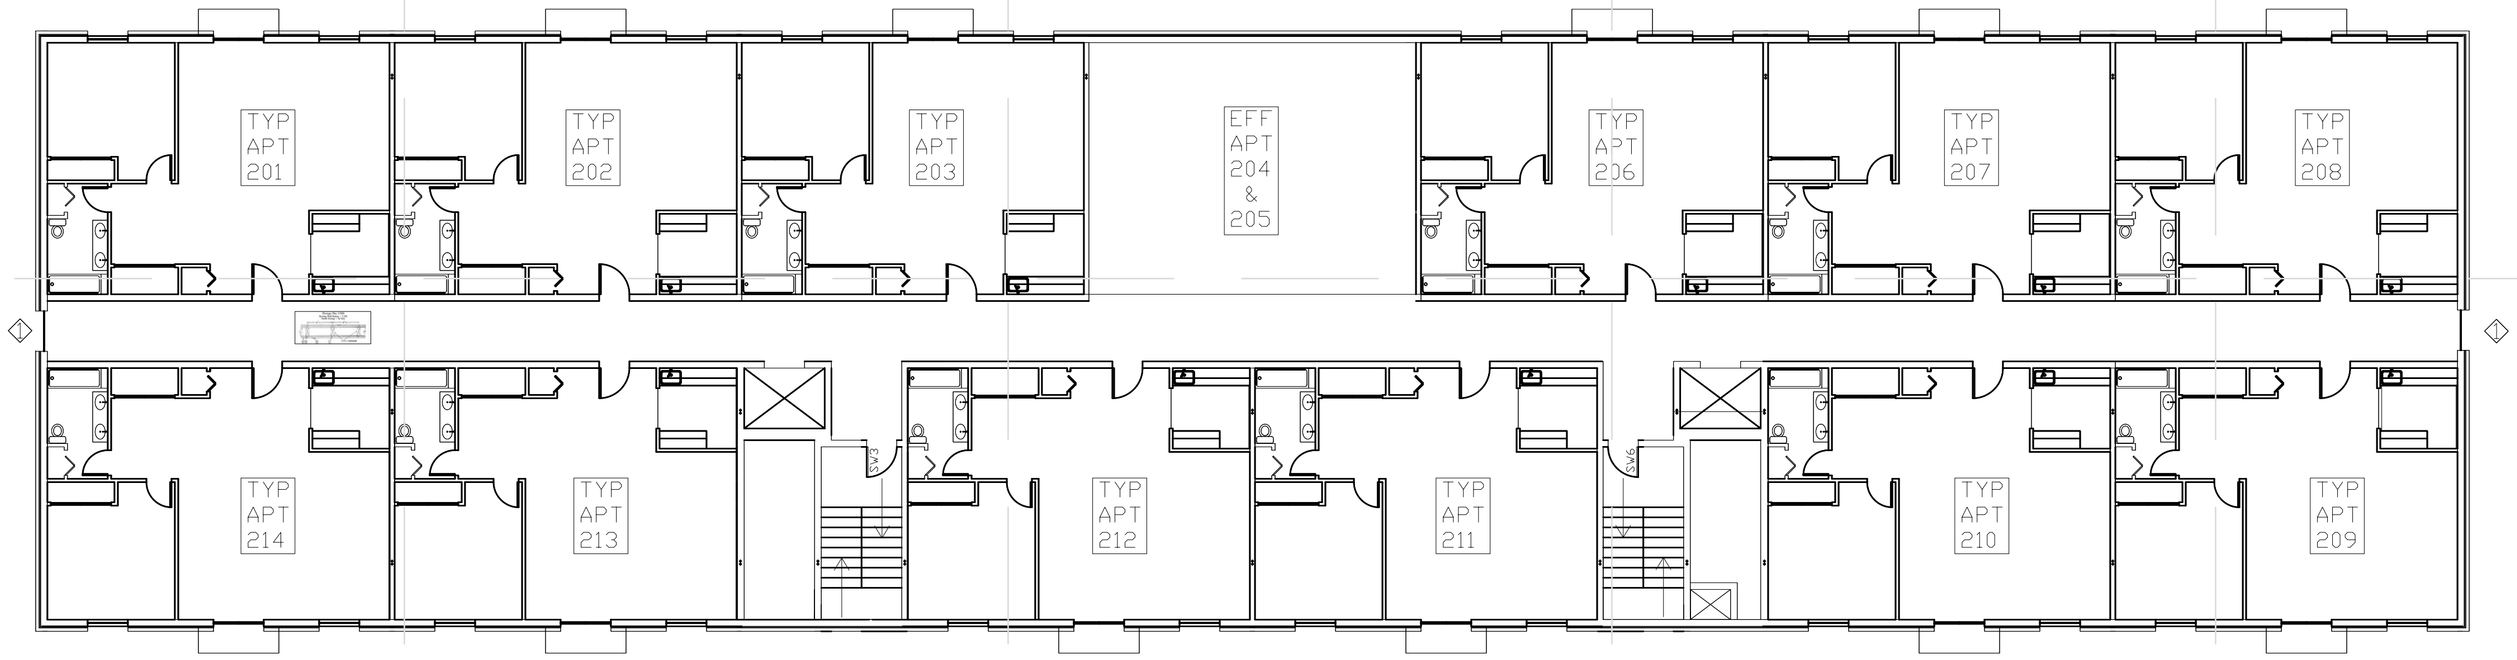

2nd Floor Plan

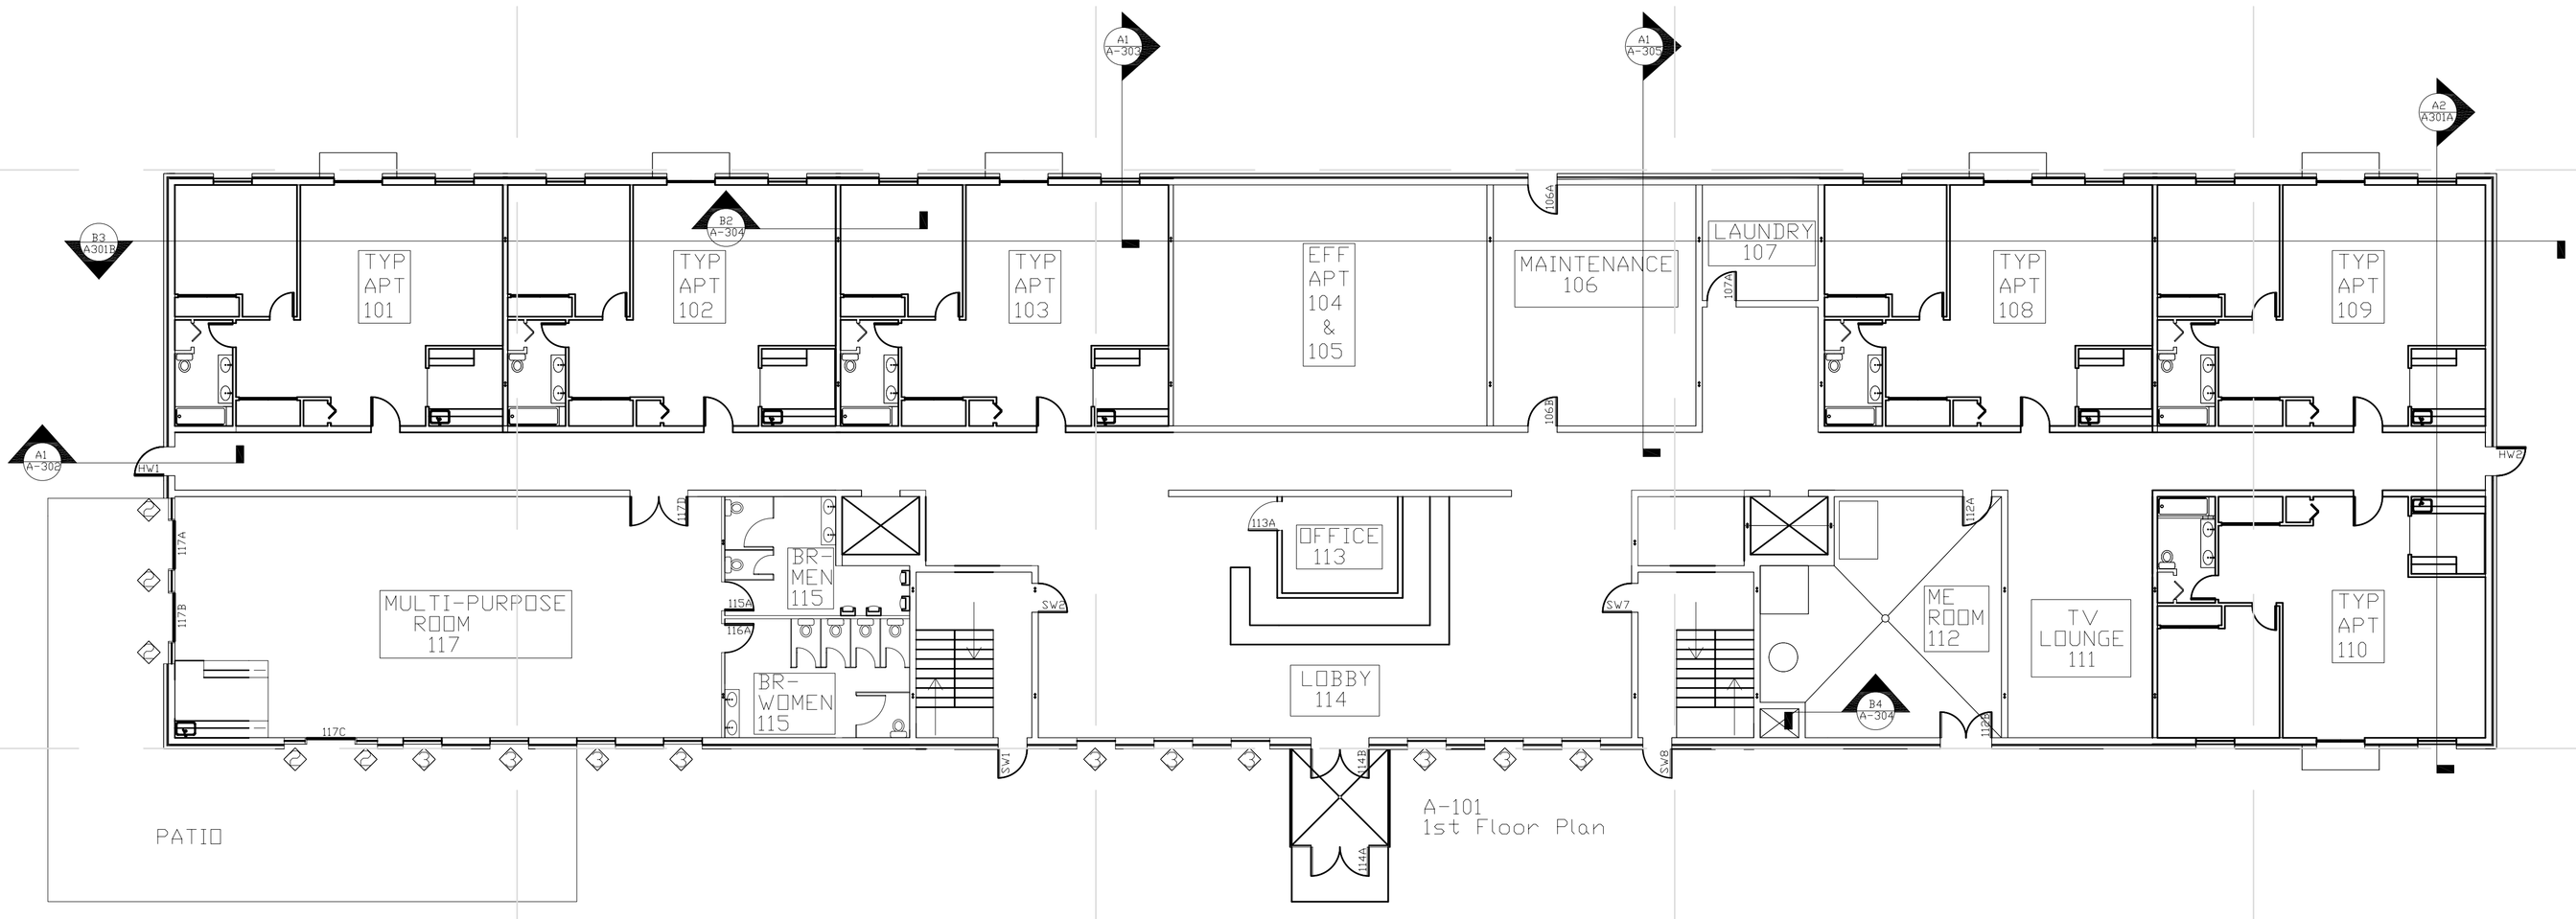

A-101
1st Floor Plan

CONSULTANTS

JAMES CALVERT
CARTER HAYES
DOMINIC MANNO
JOHN MULHERN
DAVID SIVIN

ELDERLY APARTMENT COMPLEX

STATE COLLEGE, PA

SPRING 2005

OWNER:
JUST CHUCK NORRIS

MARK	DATE	DESCRIPTION
0		

ISSUE:	NONE
PROJECT NO:	NONE
CAD DWG FILE:	NONE
DRAWN BY:	NONE
CHECKED BY:	NONE

SHEETTITLE

FIRST AND SECOND FLOOR PLANS

A-101