


A1 FIRST FLOOR PLAN

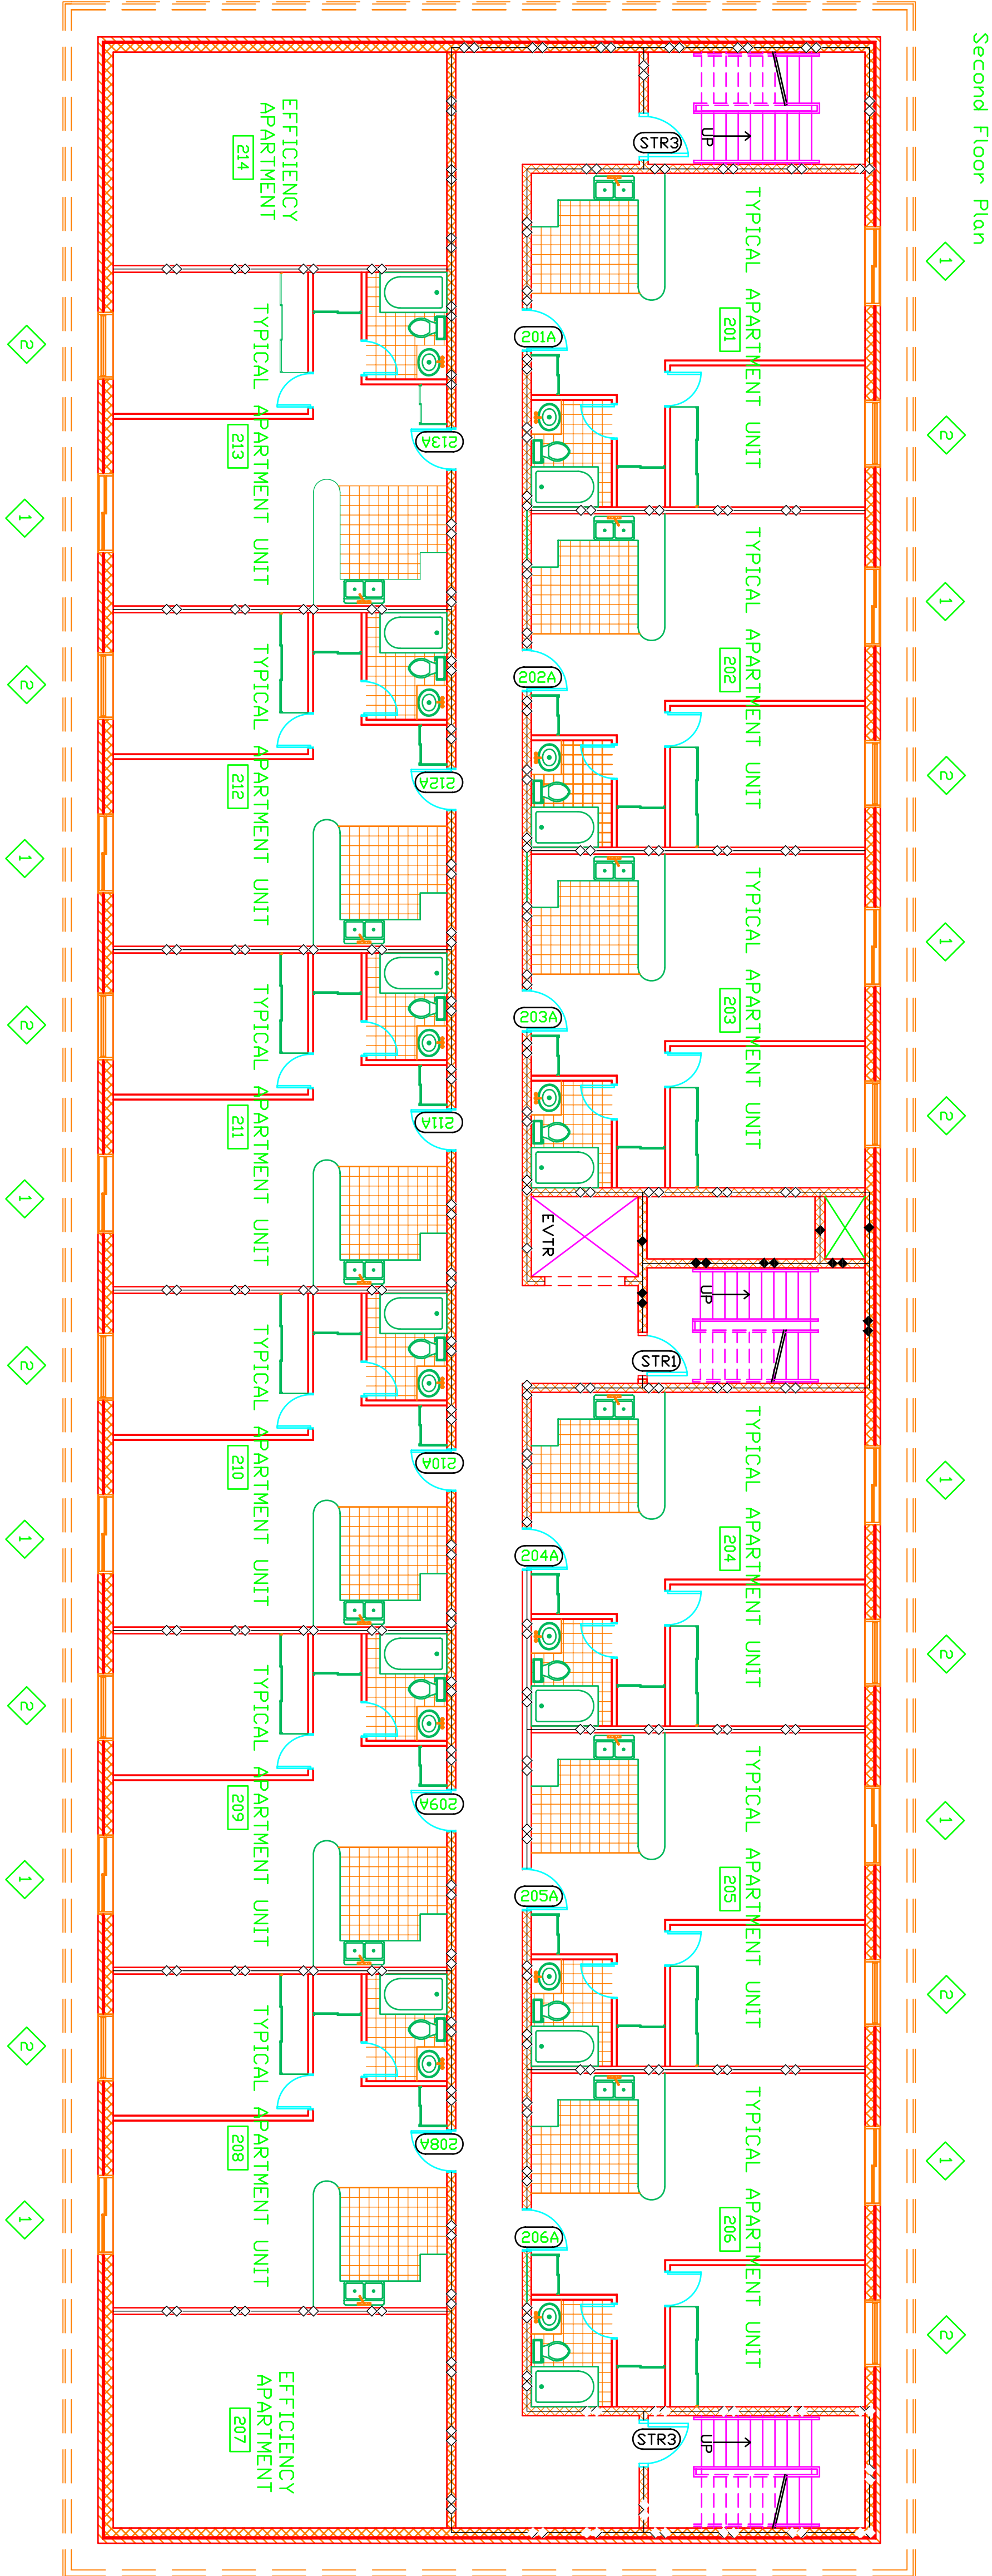

A2 SECOND FLOOR PLAN

AE 2222 Jonathan Revitol
2/20/06 Dung Tot
Jones Wilson
Don Myers